
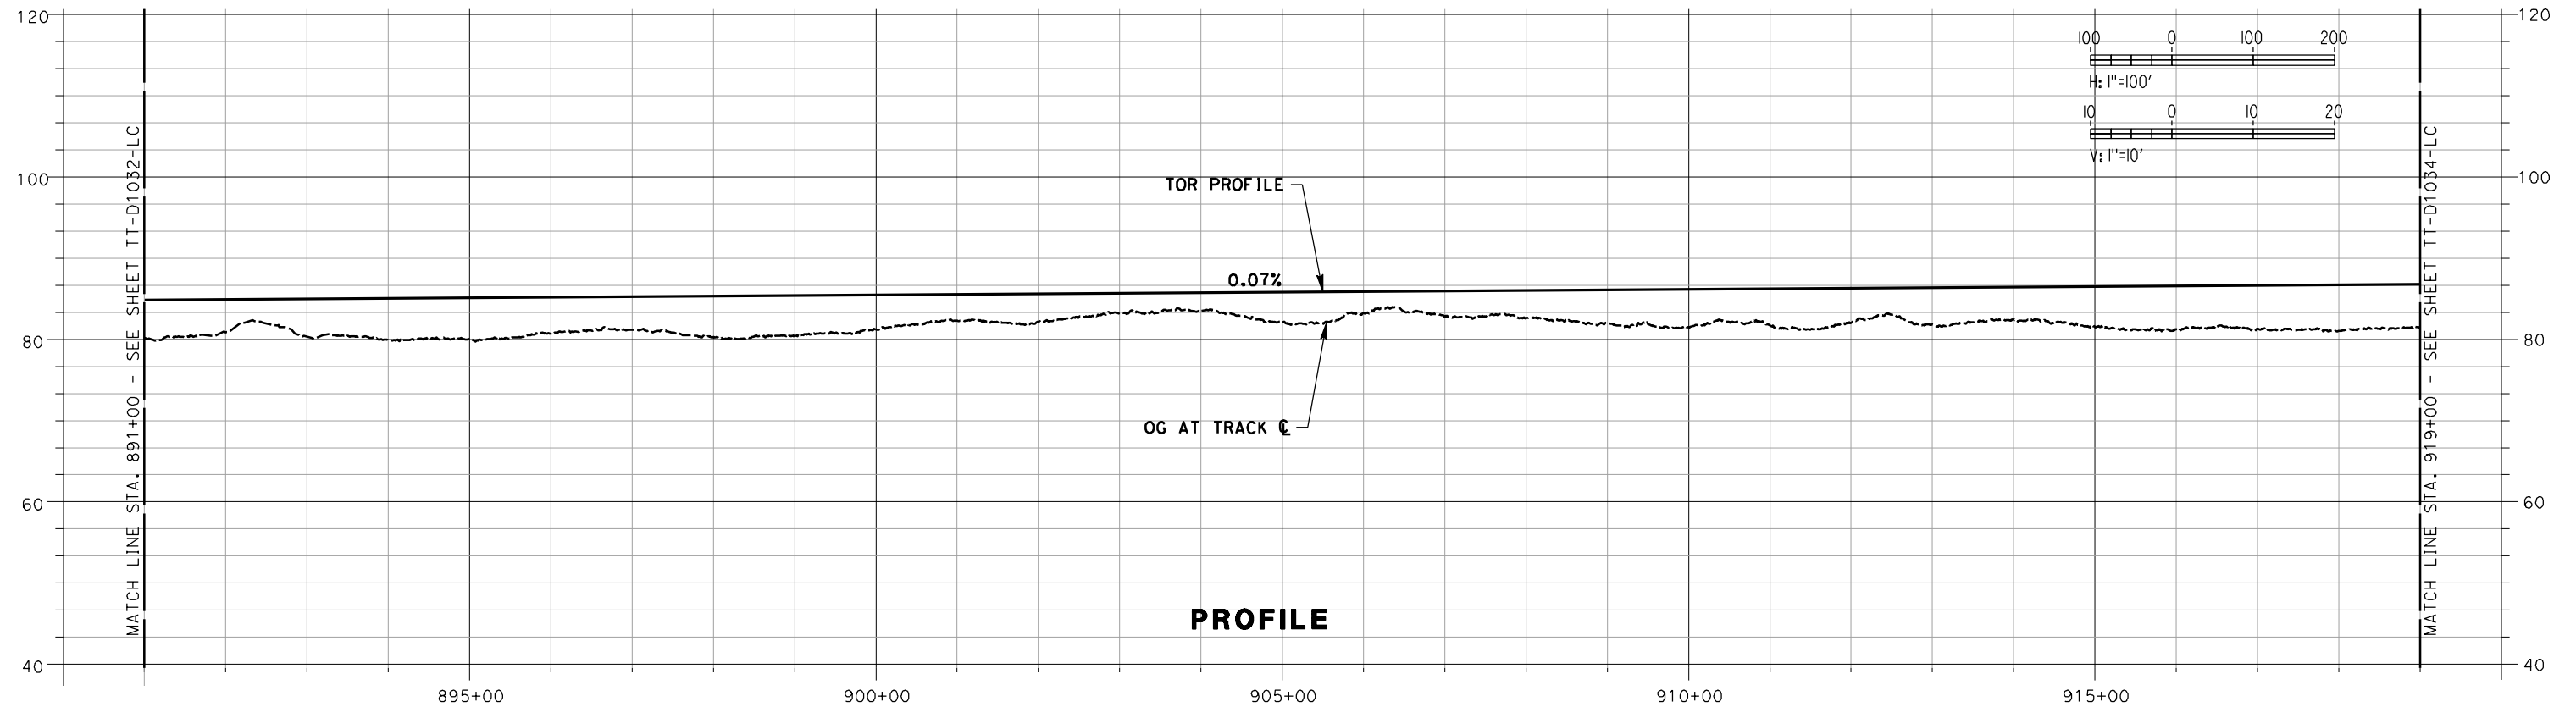


2/14/2018 8:12:34 AM p:\60433262-ACE\900-Work\910-CAD\007_SHEETS\LATHROP TO CERES (LC)\AUJ-TT-D1033-LC.dgn
moggd

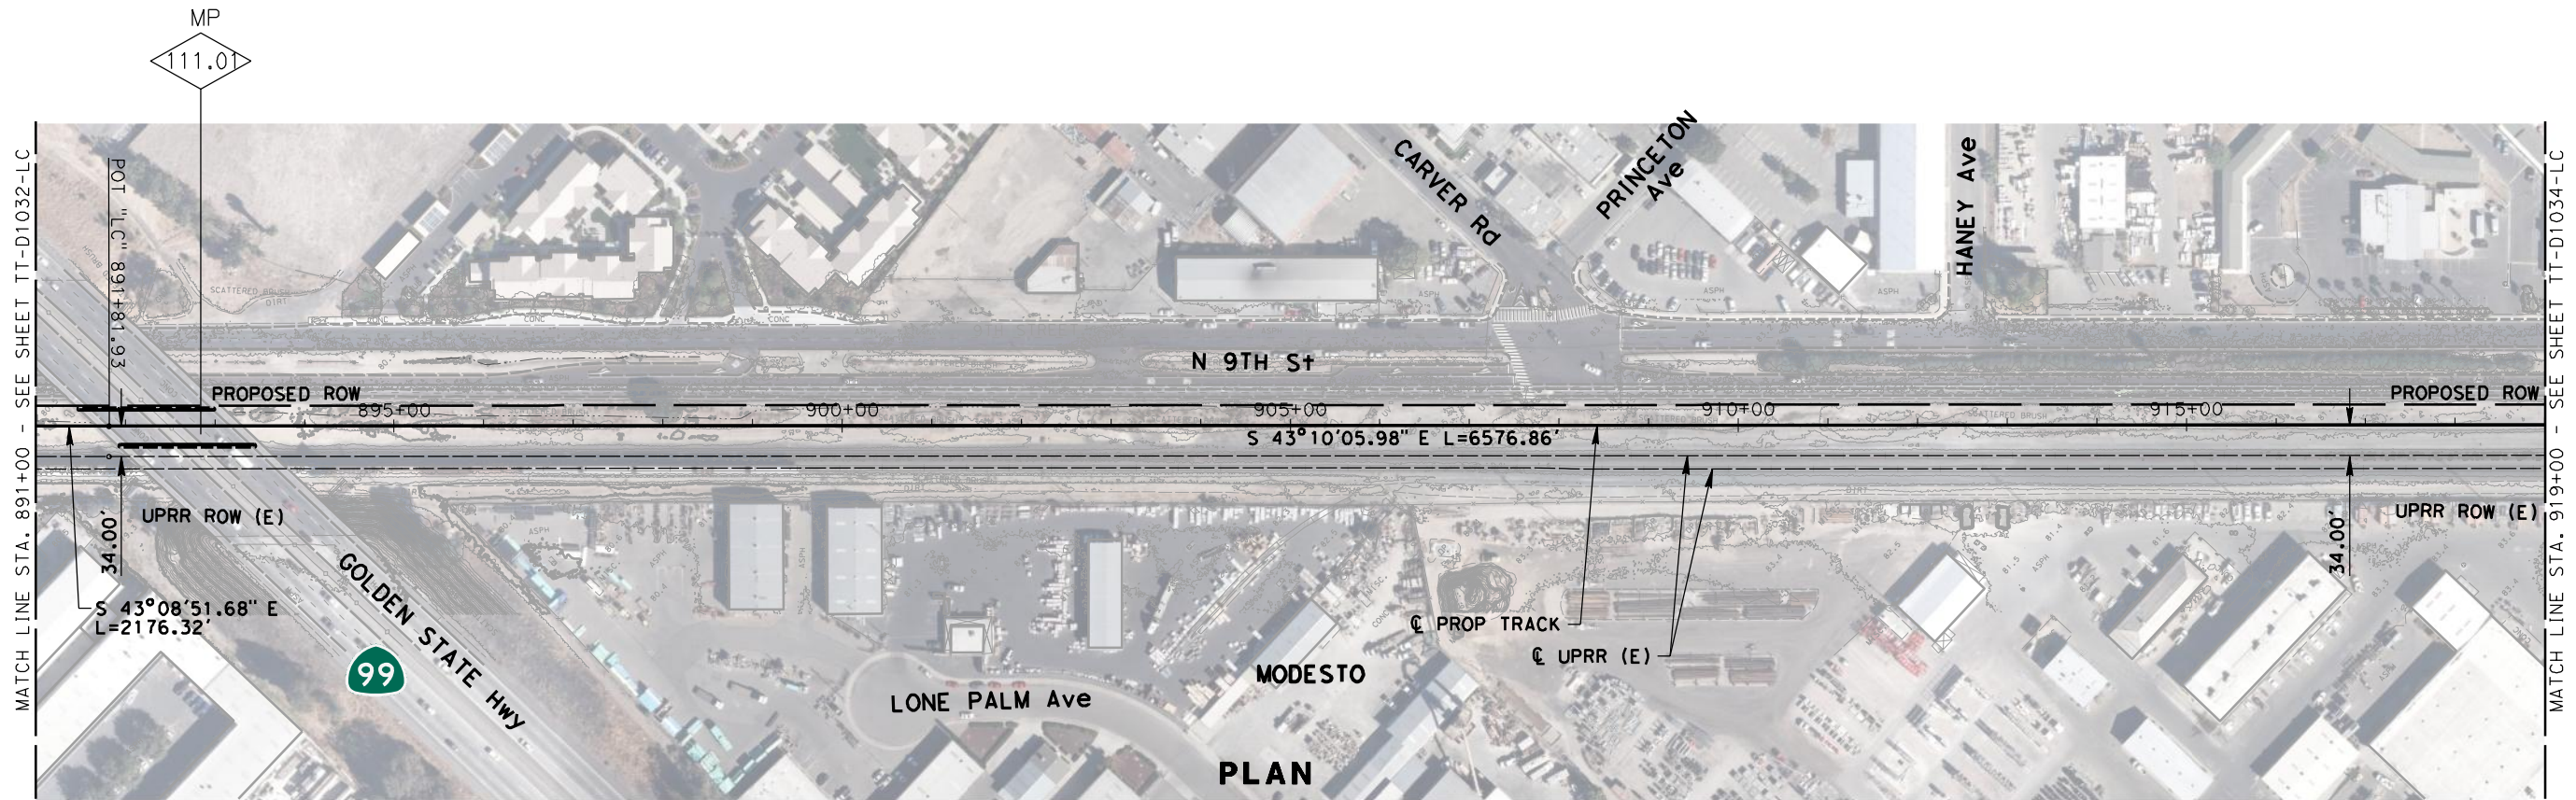

NOT FOR CONSTRUCTION

REV	DATE	BY	CHK	APP	DESCRIPTION

DESIGNED BY
A. SHIELDS

DRAWN BY
A. SHIELDS

CHECKED BY
J. MAHER

IN CHARGE
D. COWIN

DATE
02-28-2018

TRANSPORTATION

AECOM

AECOM USA, Inc.
1333 Broadway, Suite 800
Oakland, CA 94612
T 510.893.3600 F 510.874.3268

www.aecom.com

 SAN JOAQUIN
REGIONAL
RAIL COMMISSION

 **ACE**
ALTA MONT CORRIDOR EXPRESS

15% PRELIMINARY ENGINEERING

SAN JOAQUIN REGIONAL RAIL COMMISSION
ALTAMONT CORRIDOR EXPRESS
ACE *forward* VOLUME 1 - CERES EXTENSION
LATHROP TO CERES - TRACK ALIGNMENT
PLAN AND PROFILE
STA. 891+00 TO STA. 919+00



ENVIRONMENTAL ALTERNATIVE CODE

DRAWING NO.
TT-D1033-LC

SCALE
AS SHOWN

SHEET NO.
121 OF 331

2/16/2018 7:54:46 AM p:\60433262-ACE\900-Work\910-CAD\007_RAIL\20-SHEETS\LATHROP TO CERES (LC)\AUJ-TT-D1034-LC.dgn
moggd

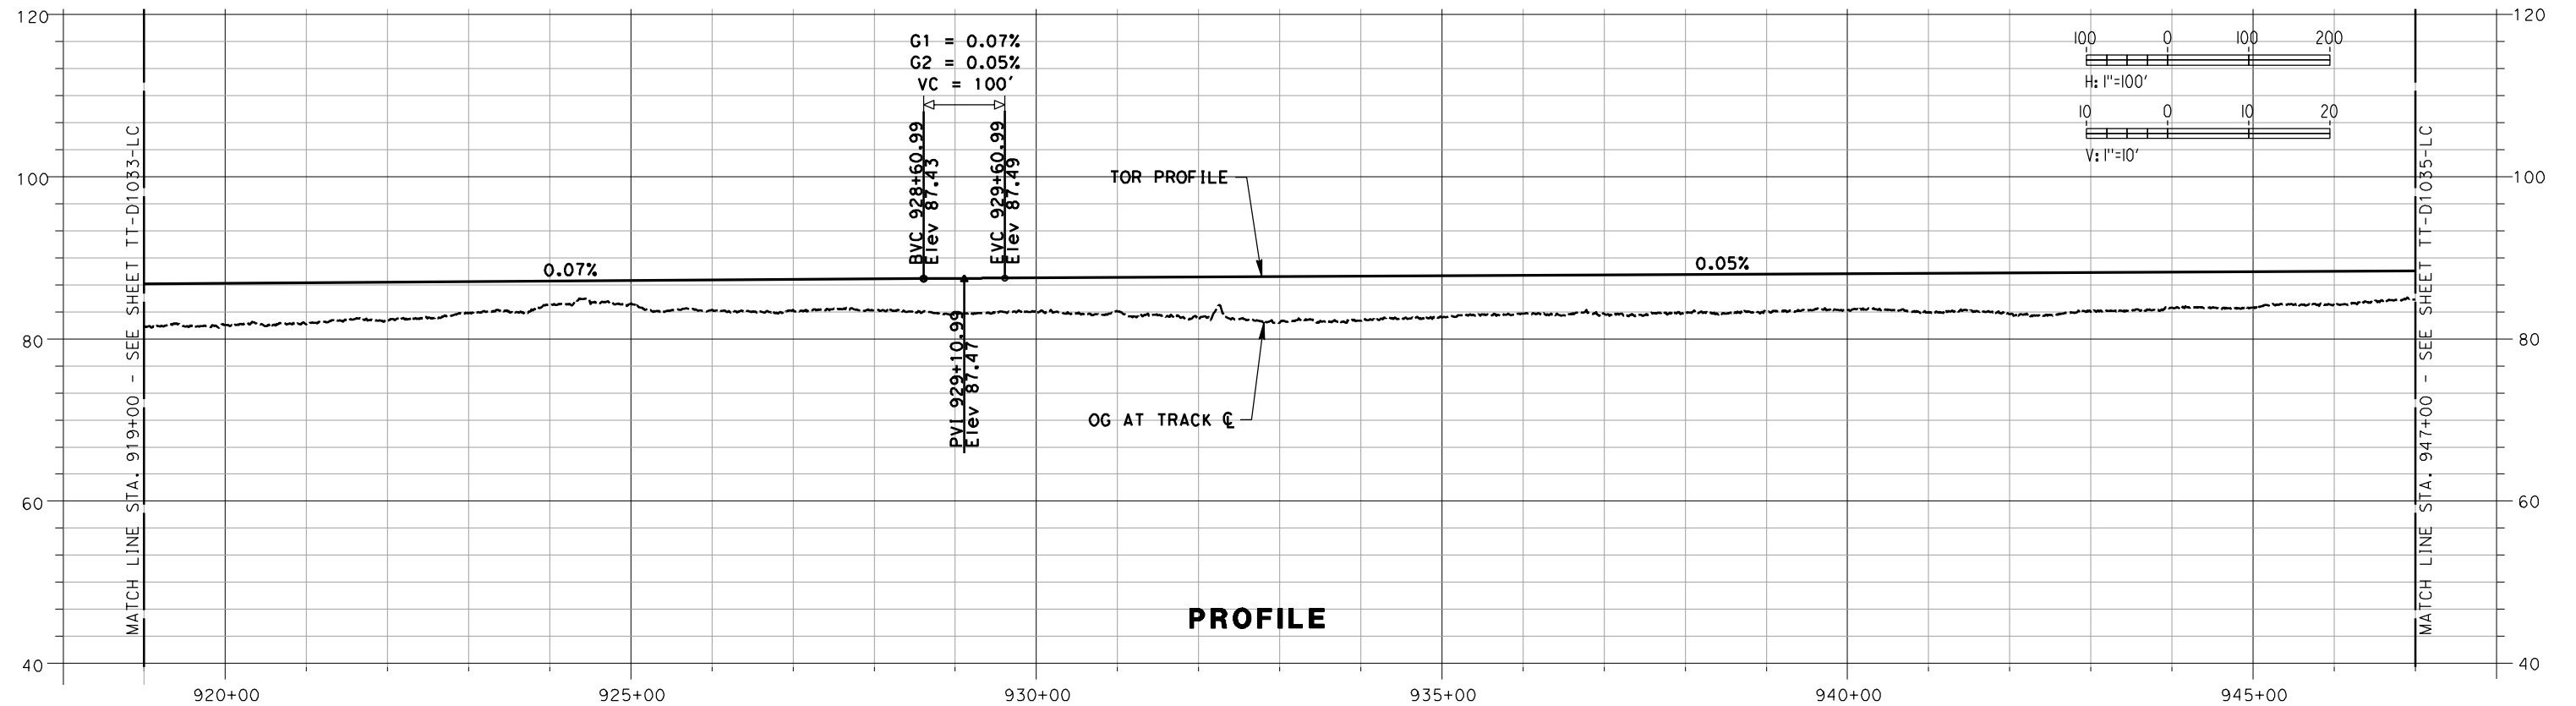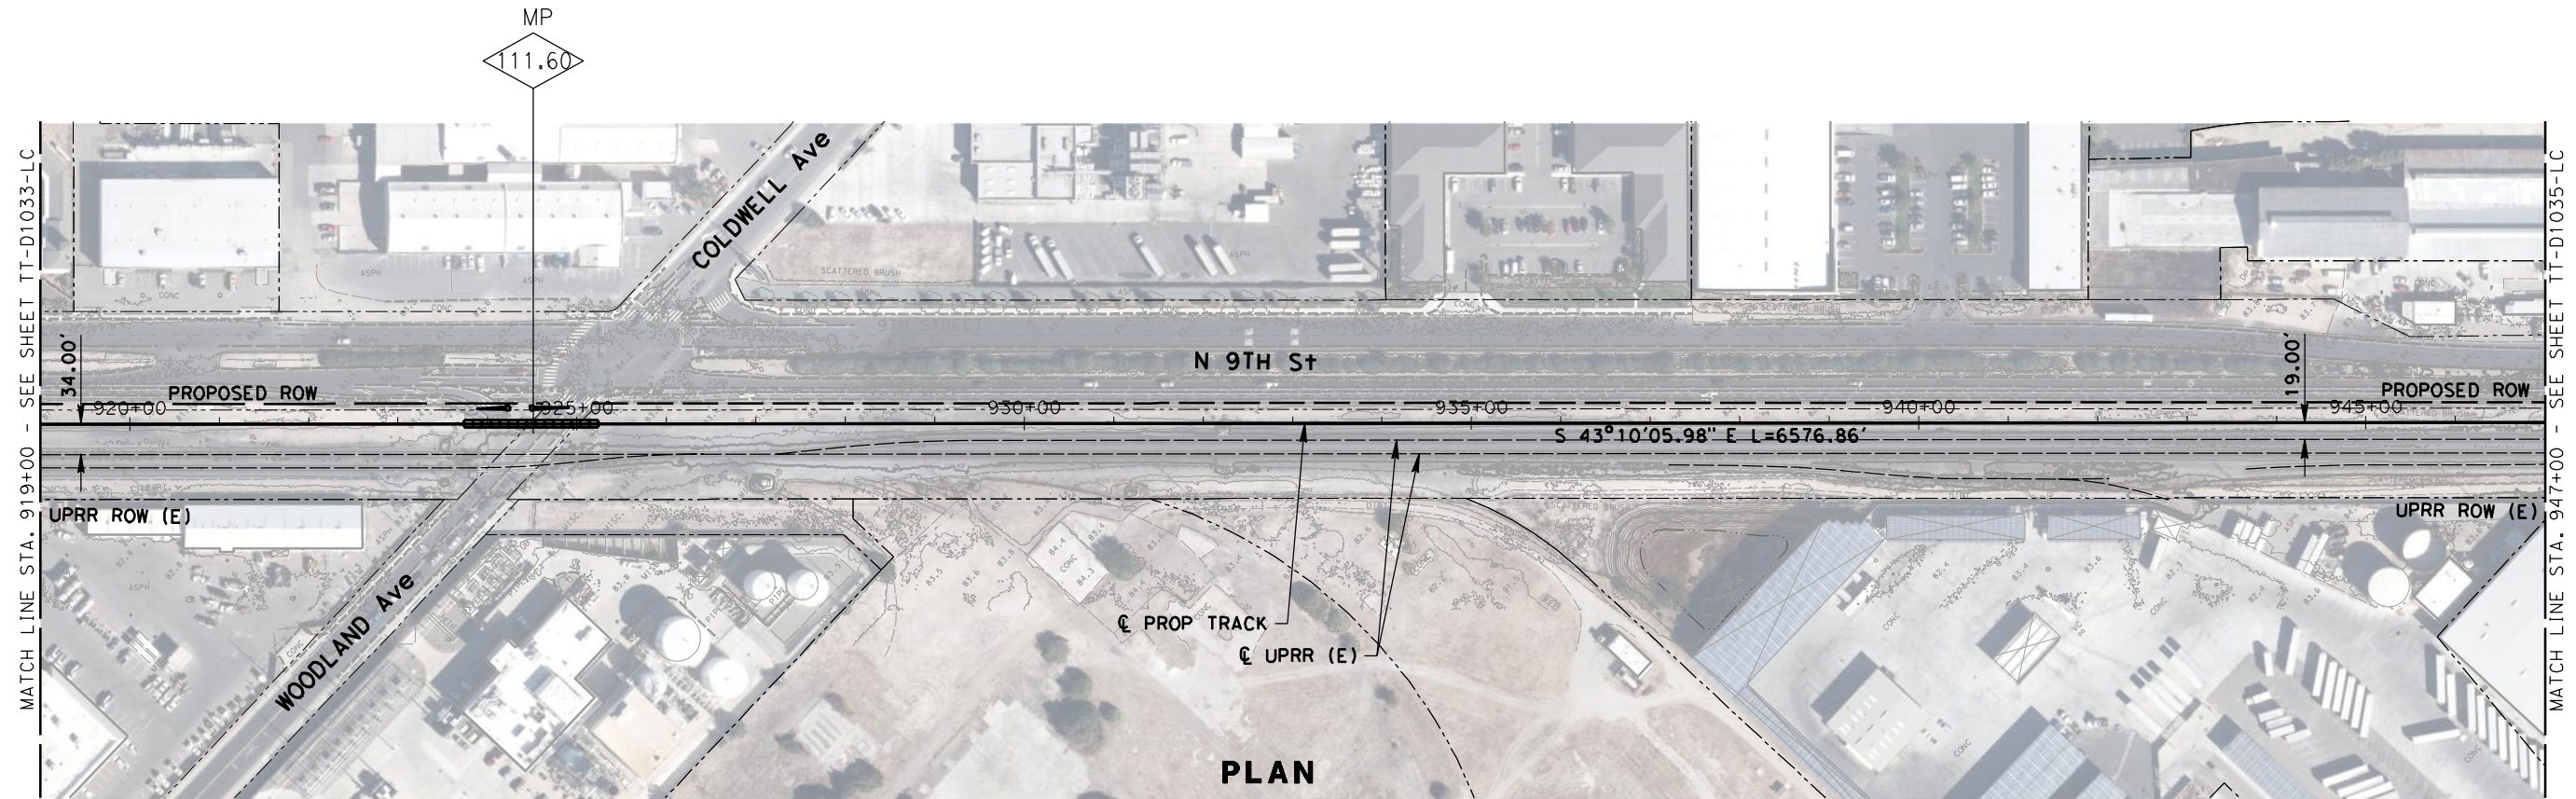

NOT FOR CONSTRUCTION

REV	DATE	BY	CHK	APP	DESCRIPTION

DESIGNED BY
A. SHIELDS

DRAWN BY
A. SHIELDS

CHECKED BY
J. MAHER

IN CHARGE
D. COWIN

DATE
02-28-2018

TRANSPORTATION

AECOM

AECOM USA, Inc.
1333 Broadway, Suite 800
Oakland, CA 94612
T 510.893.3600 F 510.874.3268

www.aecom.com



SAN JOAQUIN REGIONAL RAIL COMMISSION

ALTAMONT CORRIDOR EXPRESS

ACE forward VOLUME 1 - CERES EXTENSION

LATHROP TO CERES - TRACK ALIGNMENT

PLAN AND PROFILE

STA. 919+00 TO STA. 947+00



ENVIRONMENTAL ALTERNATIVE CODE

DRAWING NO.
TT-D1034-LC

SCALE
AS SHOWN

SHEET NO.
122 OF 331

2/16/2018 8:06:22 AM p:\60433262-ACE\900-Work\910-CAD\007_RAIL\20-SHEETS\LATHROP TO CERES (LC)\AUJ-TT-D1035-LC.dgn
moggd

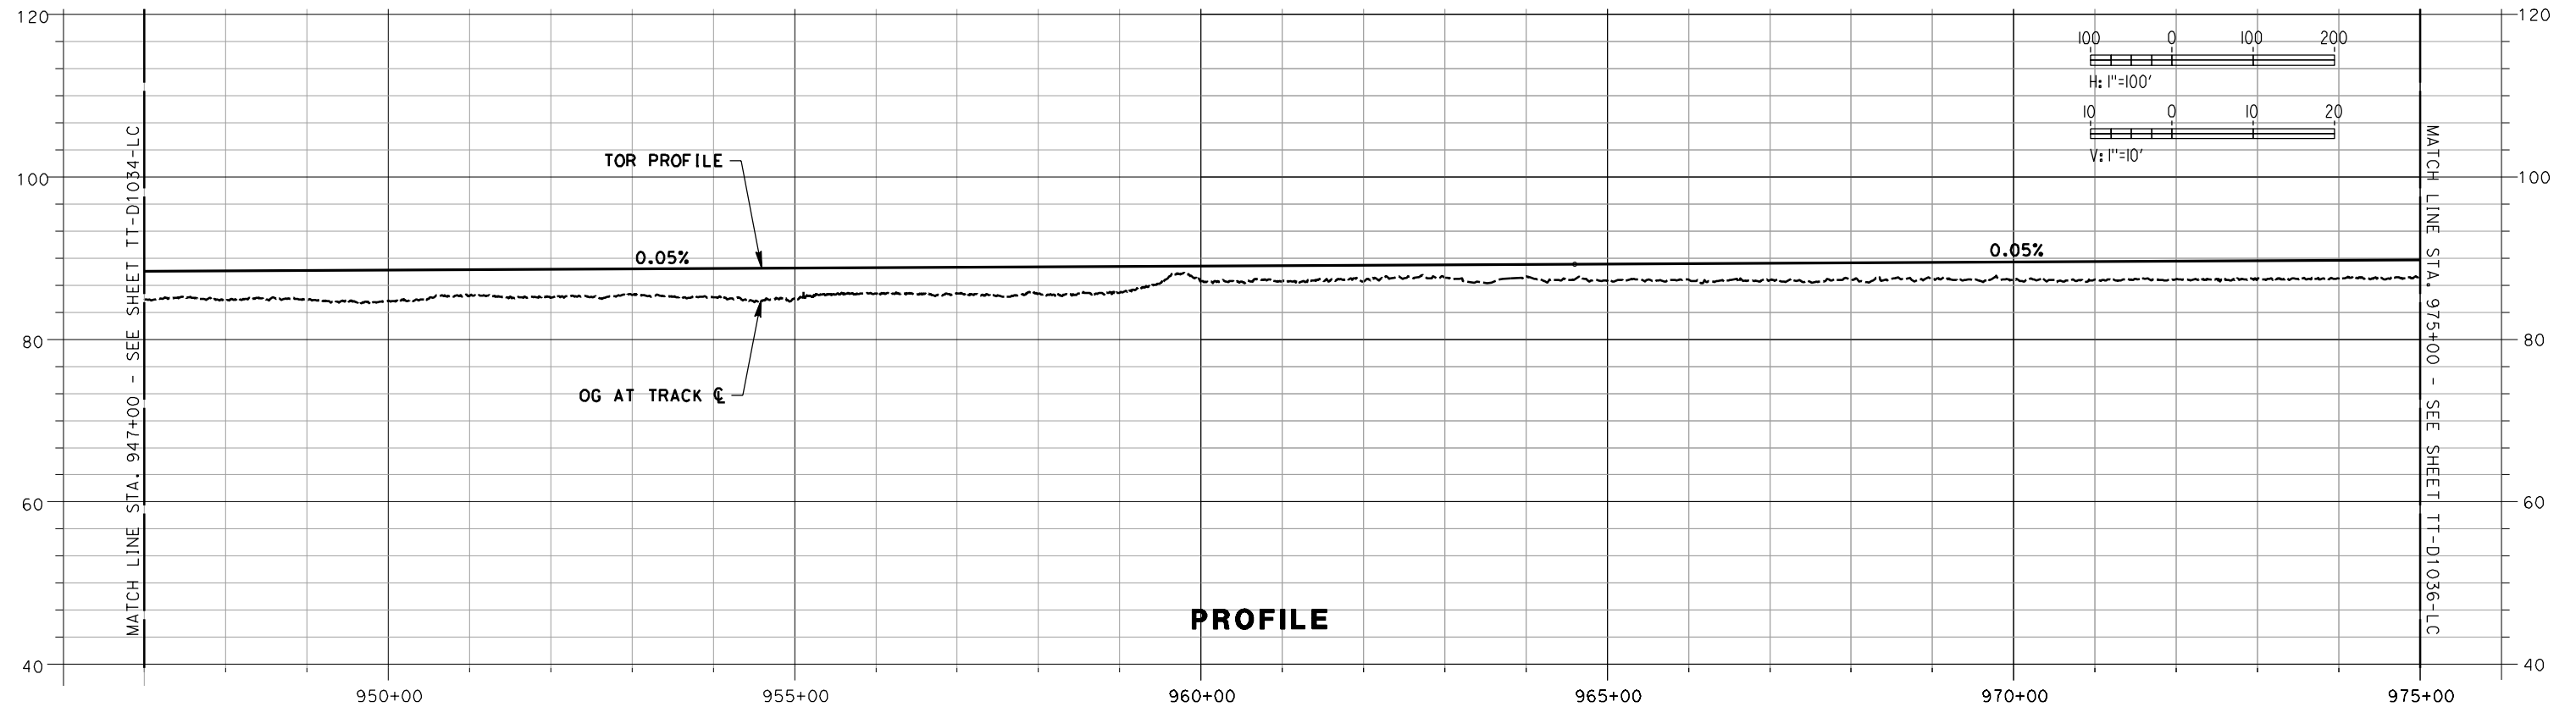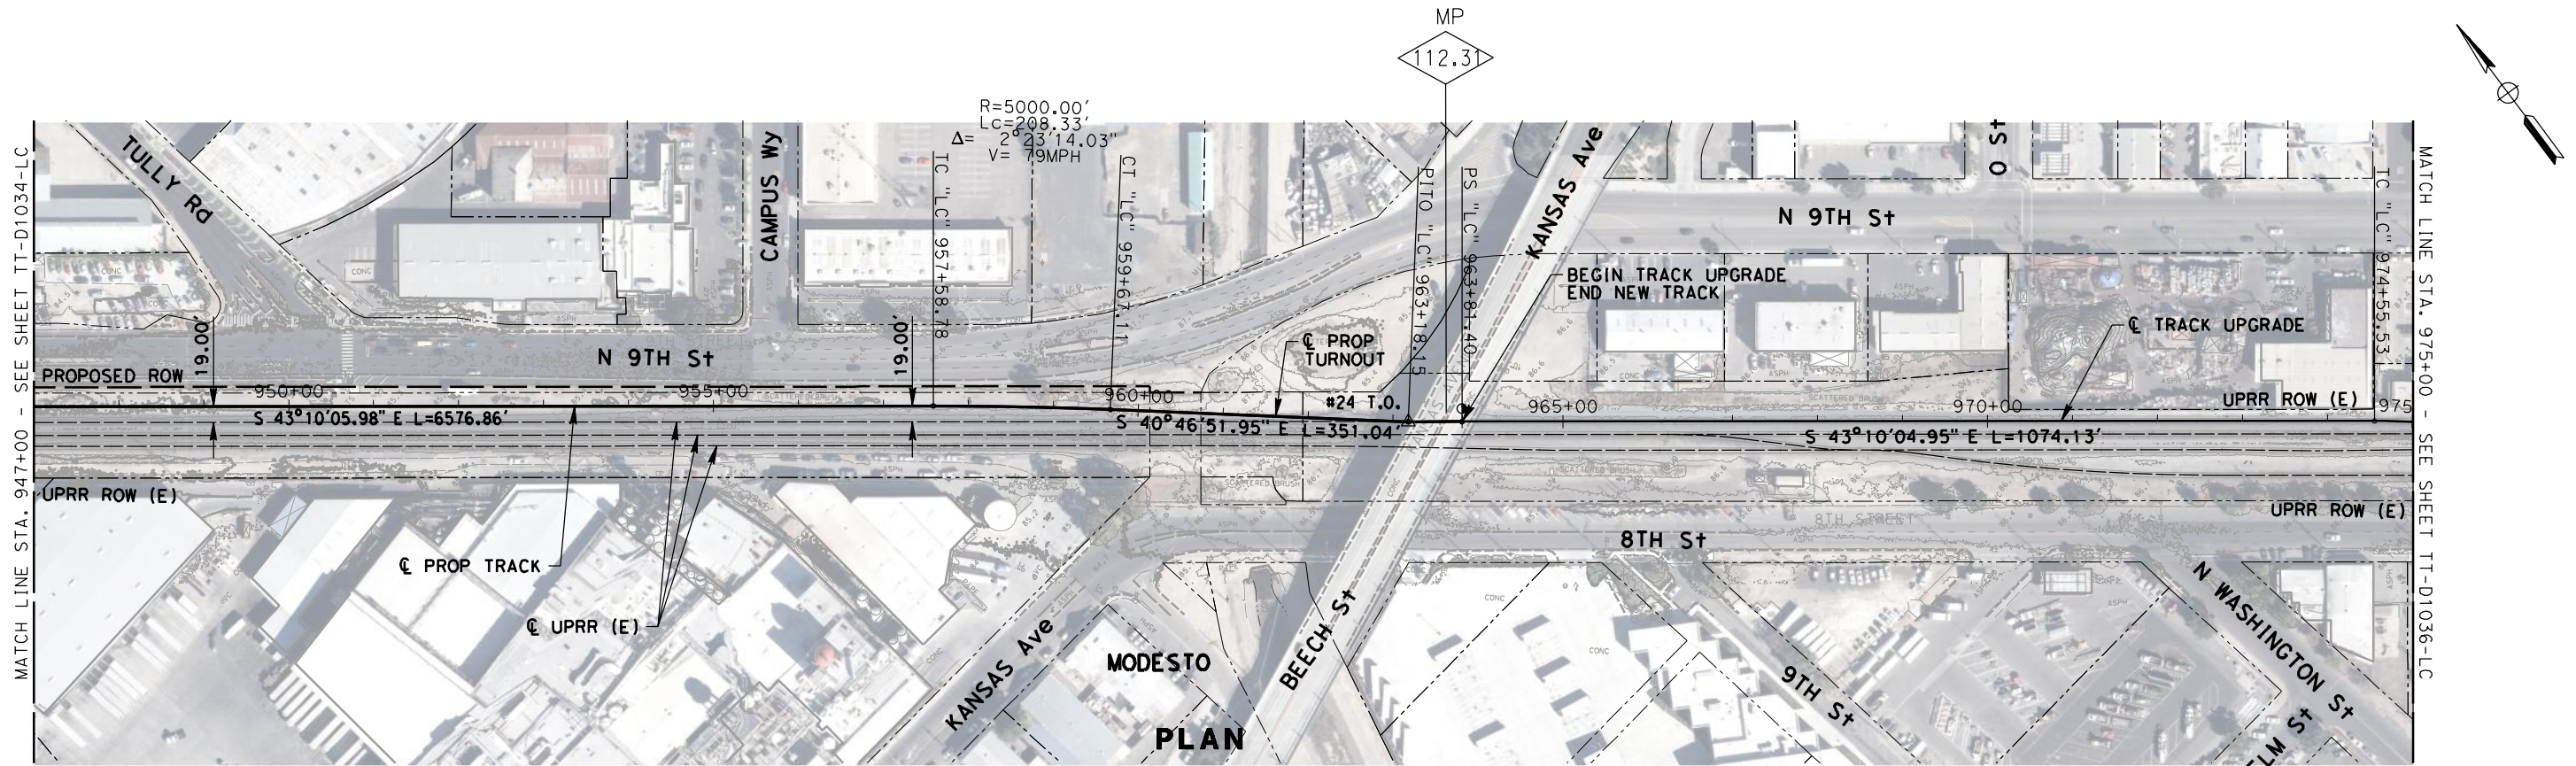

NOT FOR CONSTRUCTION

REV	DATE	BY	CHK	APP	DESCRIPTION

DESIGNED BY
A. SHIELDS
DRAWN BY
A. SHIELDS
CHECKED BY
J. MAHER
IN CHARGE
D. COWIN
DATE
02-28-2018

TRANSPORTATION
AECOM
AECOM USA, Inc.
1333 Broadway, Suite 800
Oakland, CA 94612
T 510.893.3600 F 510.874.3268
www.aecom.com




SAN JOAQUIN REGIONAL RAIL COMMISSION
ALTAMONT CORRIDOR EXPRESS
ACE forward VOLUME 1 - CERES EXTENSION
LATHROP TO CERES - TRACK ALIGNMENT
PLAN AND PROFILE
STA. 947+00 TO 975+00

ENVIRONMENTAL ALTERNATIVE CODE
DRAWING NO.
TT-D1035-LC
SCALE
AS SHOWN
SHEET NO.
123 OF 331


2/26/2018 10:48:56 AMP:\60433262-ACE\900-Work\910-CAD\007_RAIL\20-SHEETS\LATHROP TO CERES (LC)\AUJ-TT-D1036-LC.dgn

Shields

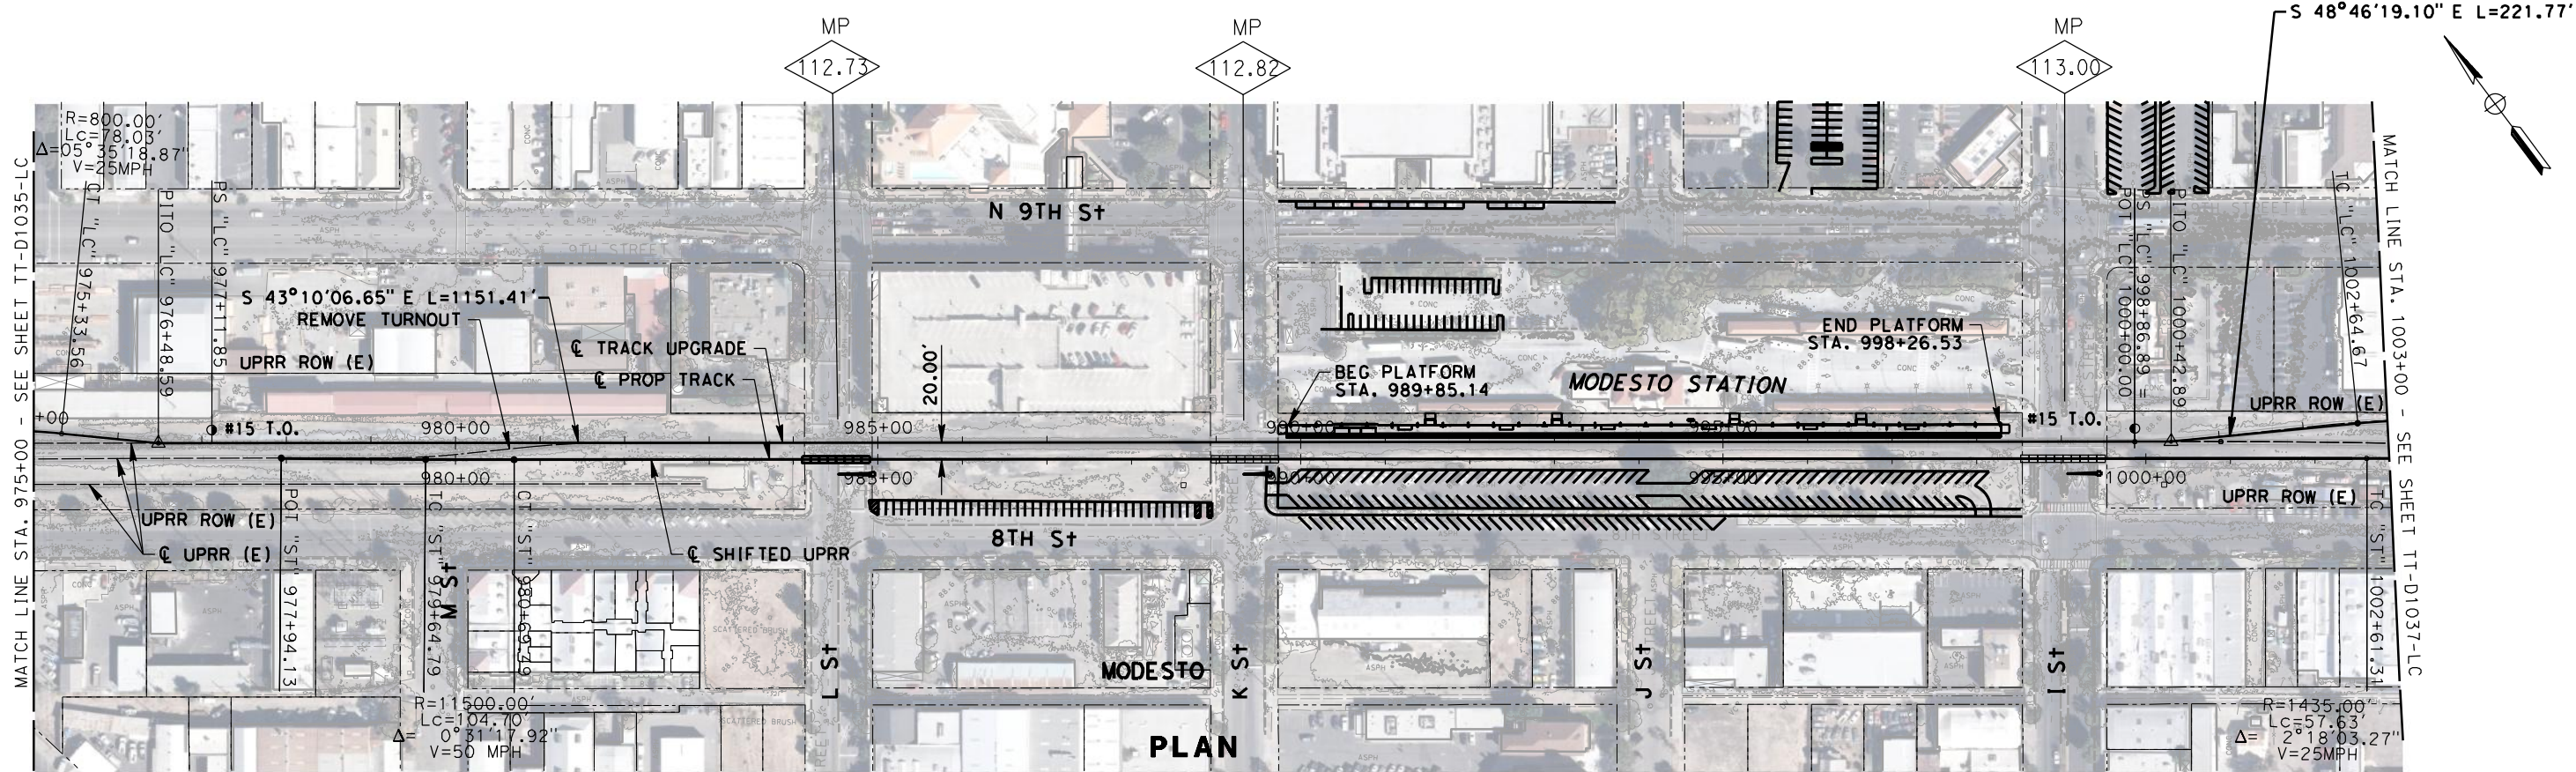


2/14/2018 3:09:06 PM P:\60433262-ACE\900-Work\910-CAD\007_RAIL\20-SHEETS\LATHROP TO CERES (LC)\AUJ-TT-D1037-LC.dgn

Shields

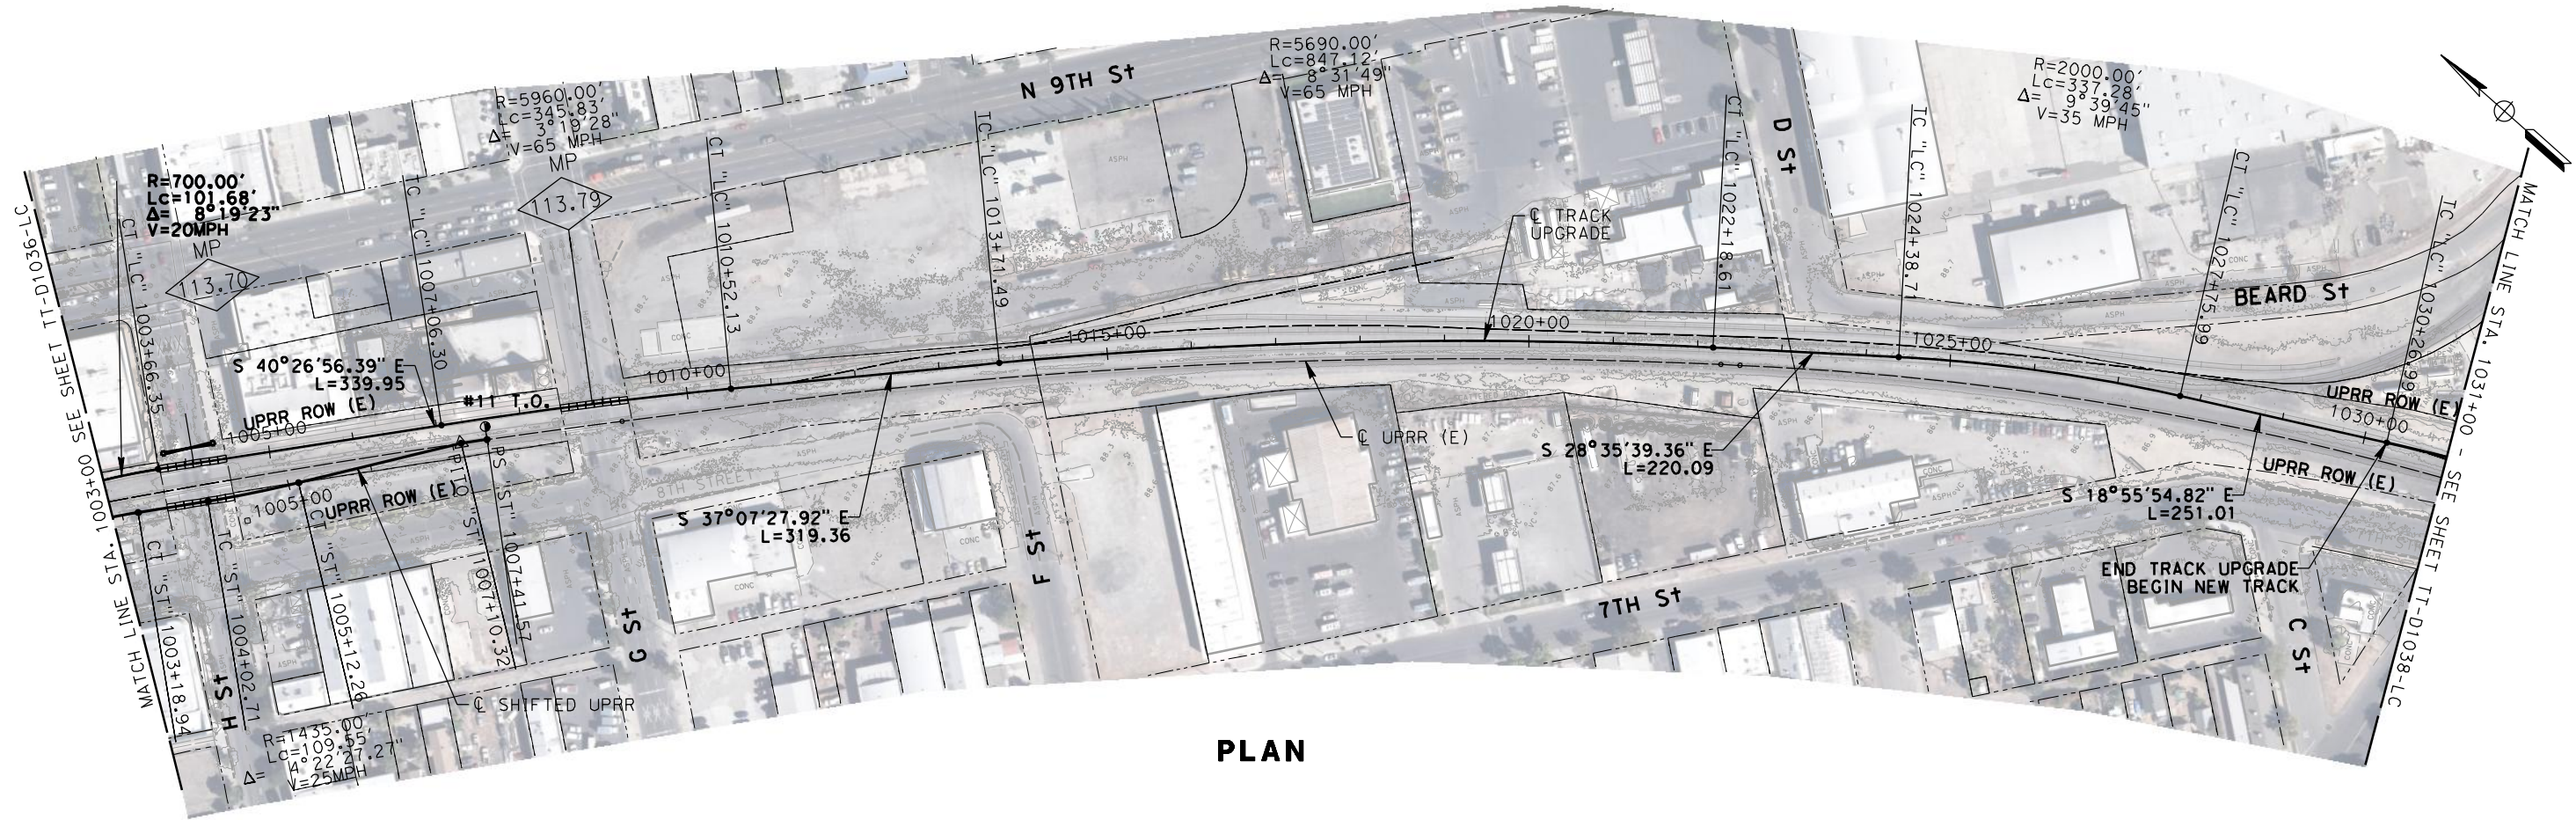

PLAN

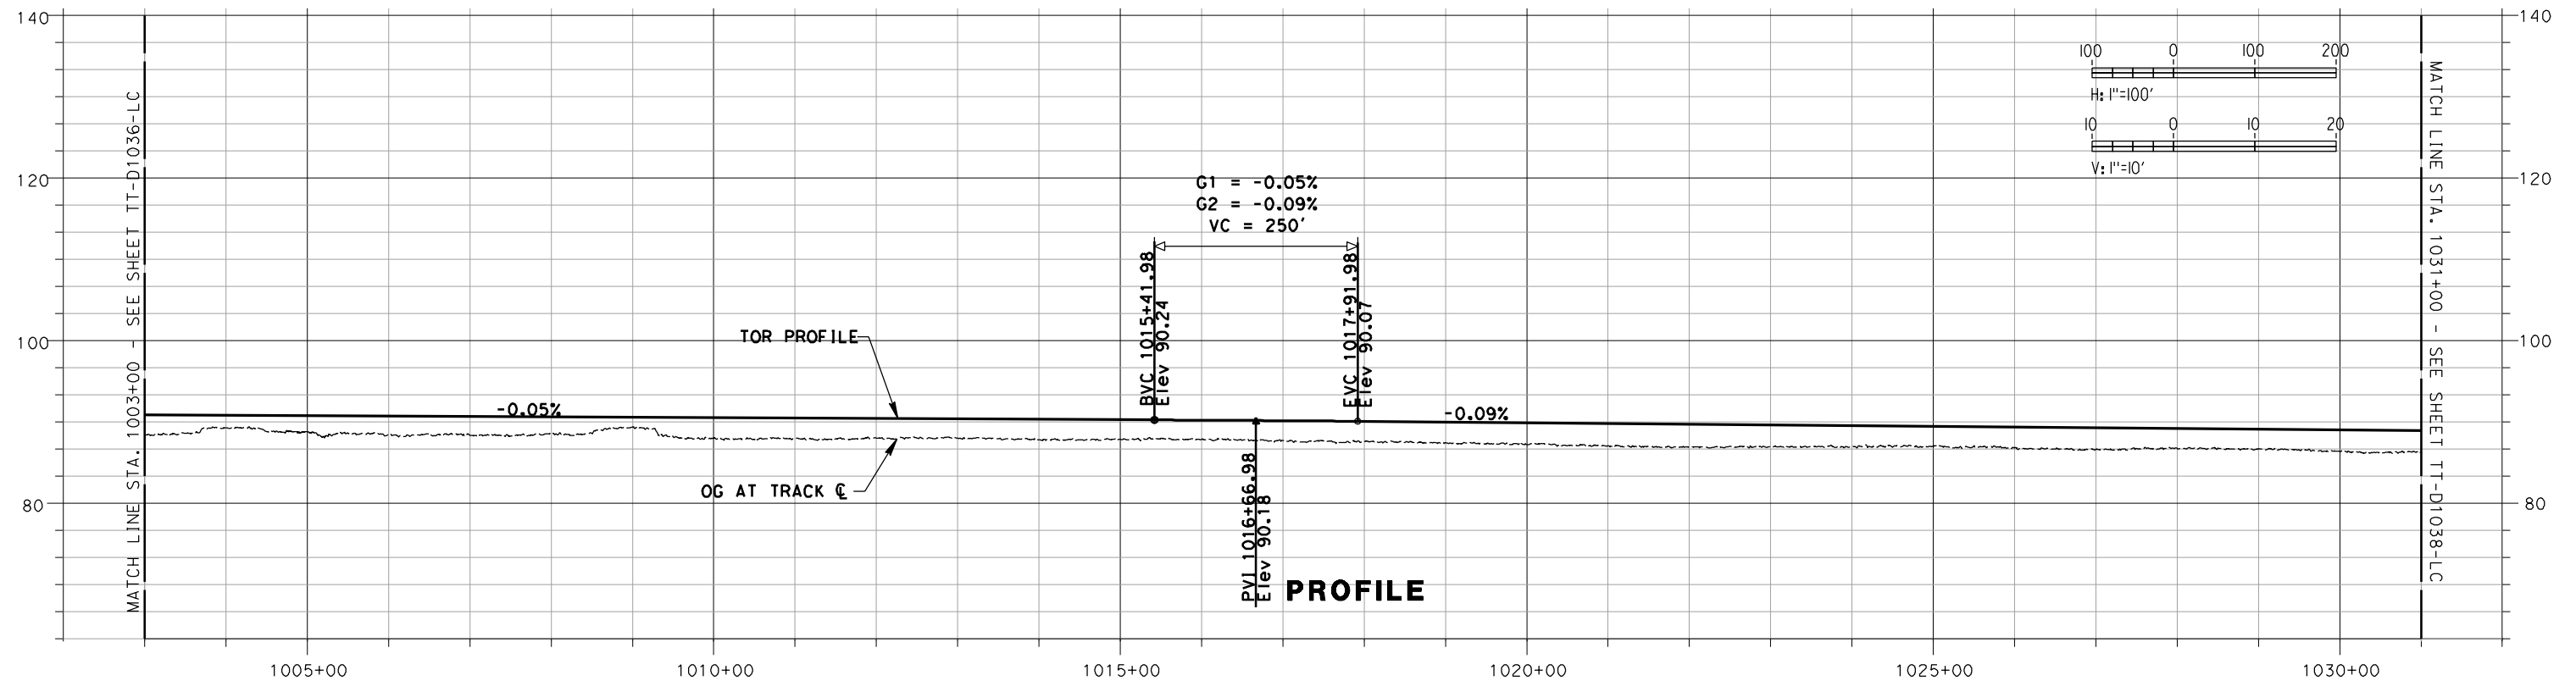

PROFILE

NOT FOR CONSTRUCTION

REV	DATE	BY	CHK	APP	DESCRIPTION

DESIGNED BY
A. SHIELDS
DRAWN BY
A. SHIELDS
CHECKED BY
J. MAHER
IN CHARGE
D. COWIN
DATE
02-28-2018

TRANSPORTATION
AECOM
AECOM USA, Inc.
1333 Broadway, Suite 800
Oakland, CA 94612
T 510.893.3600 F 510.874.3268
www.aecom.com




15% PRELIMINARY ENGINEERING

SAN JOAQUIN REGIONAL RAIL COMMISSION
ALTAMONT CORRIDOR EXPRESS
ACE forward VOLUME 1 - CERES EXTENSION
LATHROP TO CERES - TRACK ALIGNMENT
PLAN AND PROFILE
STA. 1003+00 TO STA. 1031+00


ENVIRONMENTAL ALTERNATIVE CODE
DRAWING NO.
TT-D1037-LC
SCALE
AS SHOWN
SHEET NO.
125 OF 331

2/15/2018 5:15:17 PM P:\60433262-ACE\900-Work\910-CAD\007-SHEETS\LATHROP TO CERES (LC)\AUJ-TT-D1038-LC.dgn

Spieldsa

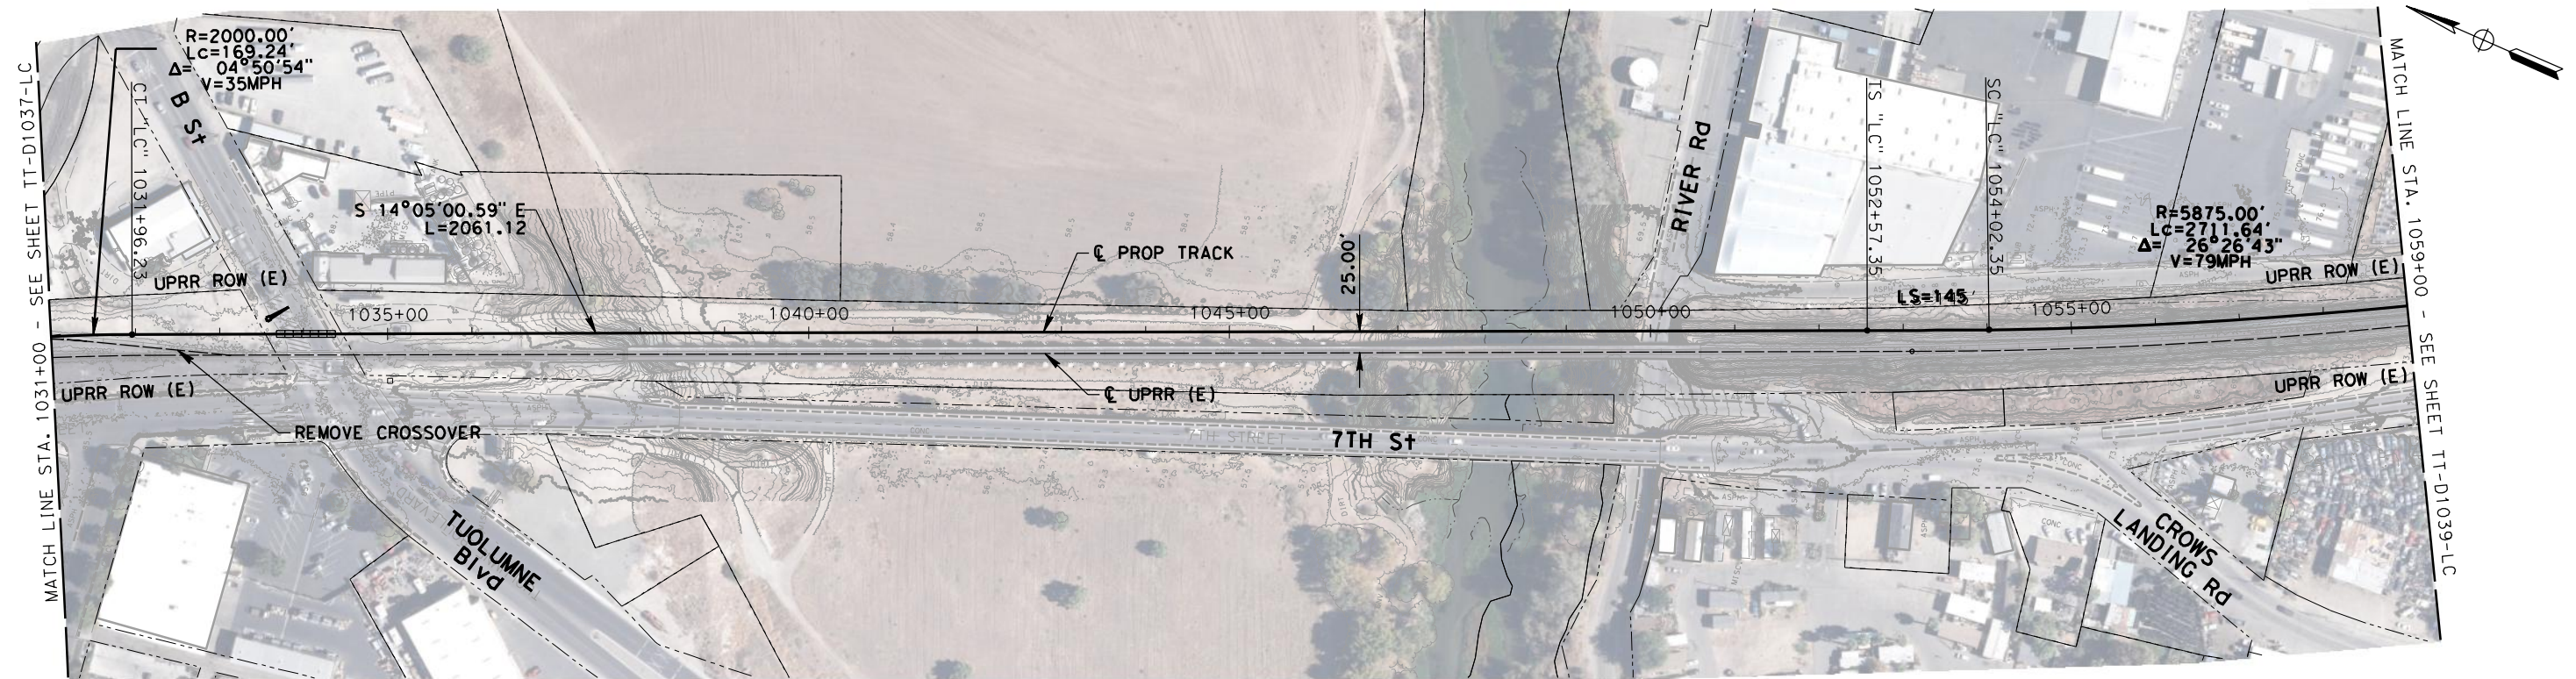

PLAN

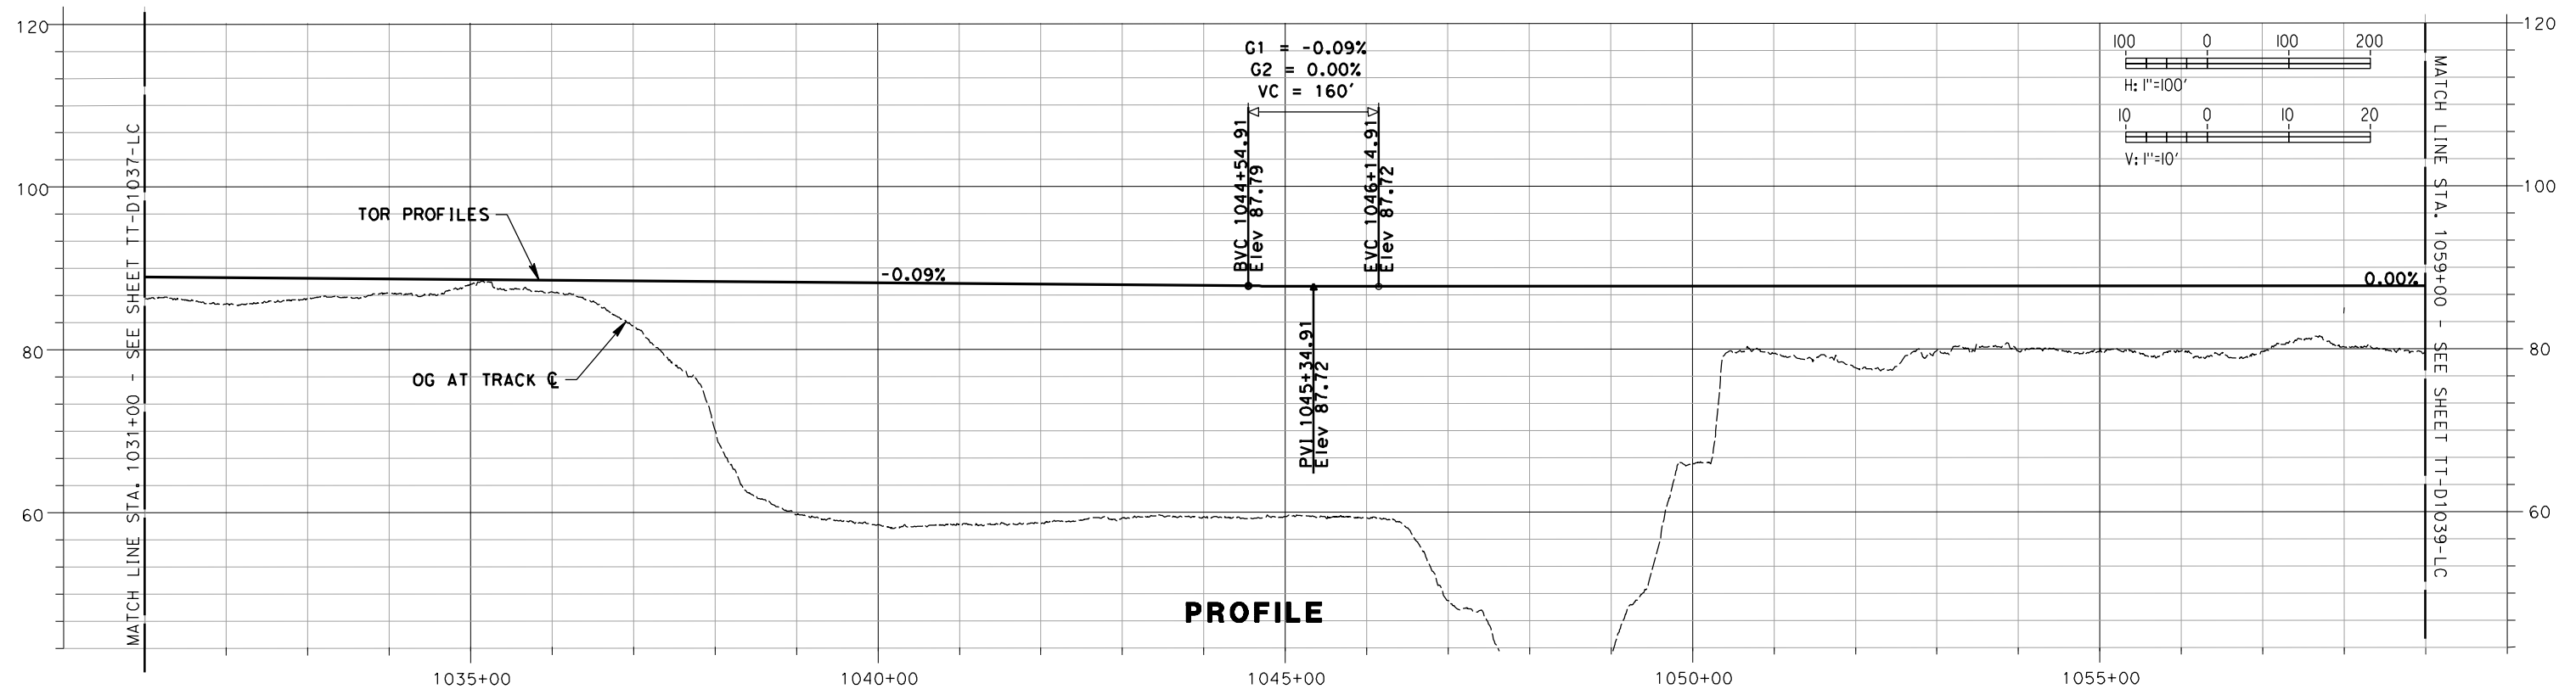

PROFILE

NOT FOR CONSTRUCTION

REV	DATE	BY	CHK	APP	DESCRIPTION

DESIGNED BY
A. SHIELDS
DRAWN BY
A. SHIELDS
CHECKED BY
J. MAHER
IN CHARGE
D. COWIN
DATE
02-28-2018

TRANSPORTATION
AECOM
AECOM USA, Inc.
1333 Broadway, Suite 800
Oakland, CA 94612
T 510.893.3600 F 510.874.3268
www.aecom.com


 SAN JOAQUIN
REGIONAL
RAIL COMMISSION
 **ACE**
ALTAMONT CORRIDOR EXPRESS
15% PRELIMINARY ENGINEERING

SAN JOAQUIN REGIONAL RAIL COMMISSION
ALTAMONT CORRIDOR EXPRESS
ACE *forward* VOLUME 1 - CERES EXTENSION
LATHROP TO CERES - TRACK ALIGNMENT
PLAN AND PROFILE
STA. 1031+00 TO STA. 1059+00


ENVIRONMENTAL ALTERNATIVE CODE
DRAWING NO.
TT-D1038-LC
SCALE
AS SHOWN
SHEET NO.
126 OF 331

2/15/2018 5:16:14 PM P:\60433262-ACE\900-Work\910-CAD\007_RAIL\20-SHEETS\LATHROP TO CERES (LC)\AUJ-TT-D1039-LC.dgn

Shields

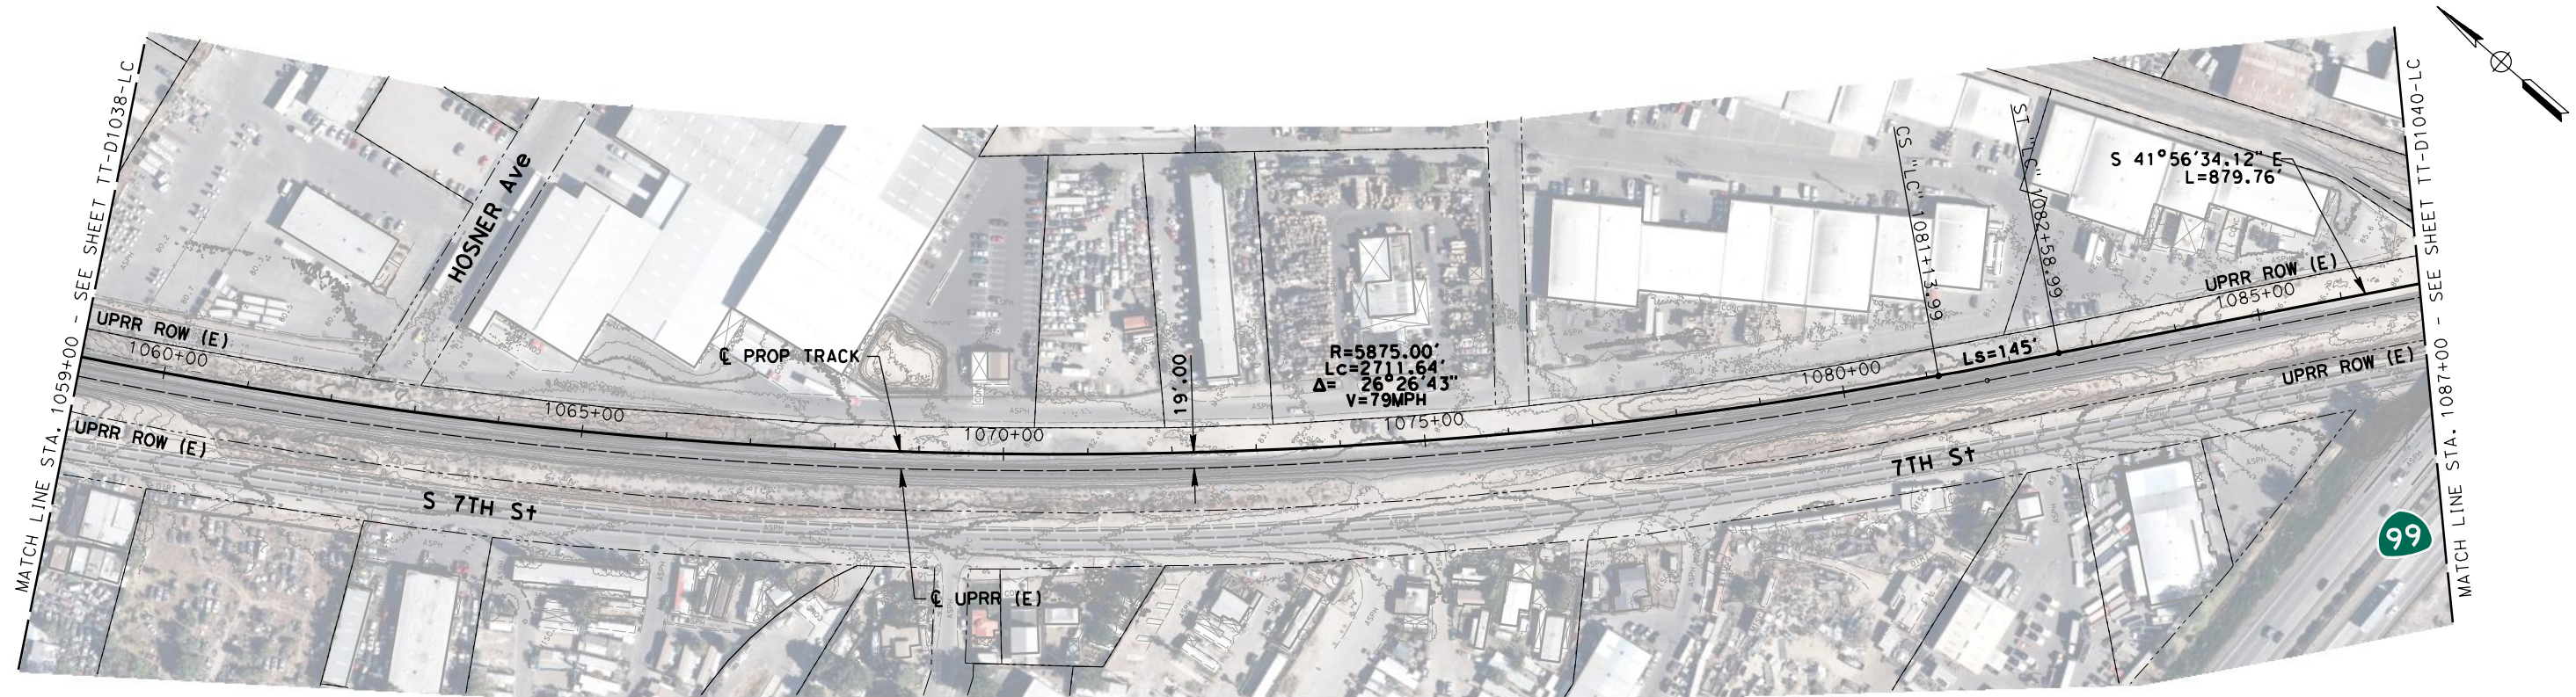

PLAN

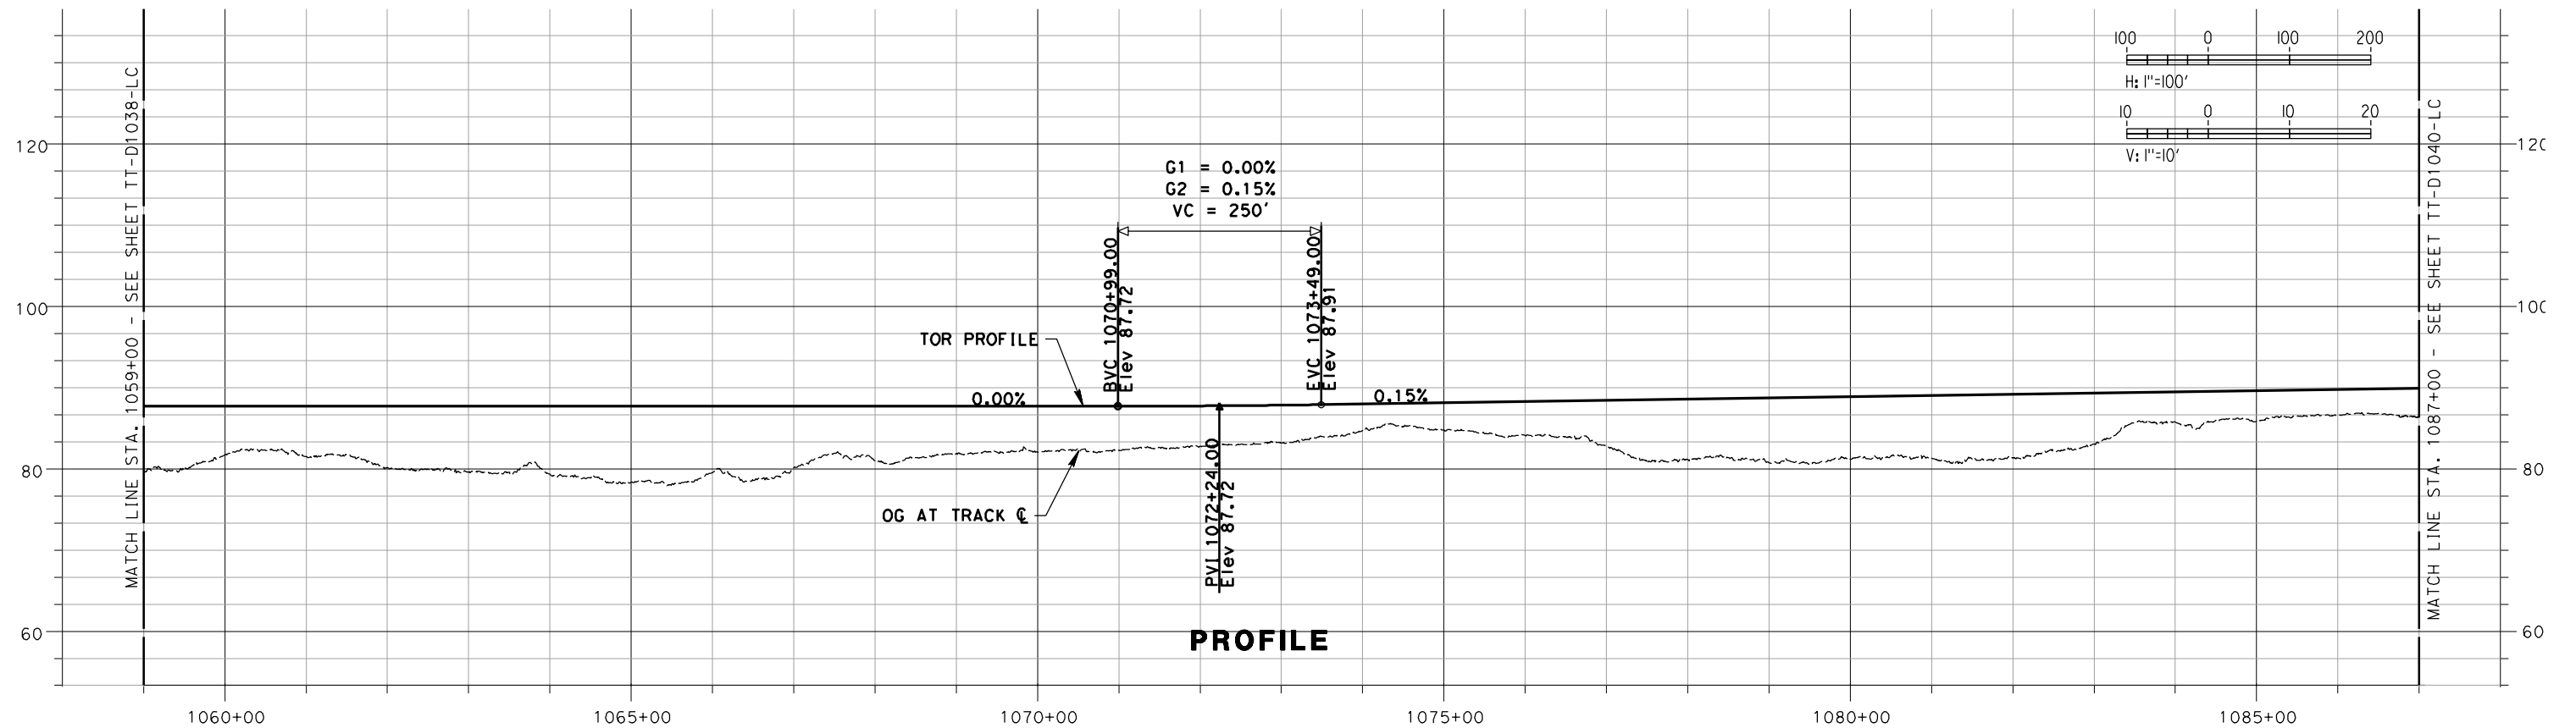

PROFILE

NOT FOR CONSTRUCTION

REV	DATE	BY	CHK	APP	DESCRIPTION

DESIGNED BY
A. SHIELDS
DRAWN BY
A. SHIELDS
CHECKED BY
J. MAHER
IN CHARGE
D. COWIN
DATE
02-28-2018

TRANSPORTATION
AECOM
AECOM USA, Inc.
1333 Broadway, Suite 800
Oakland, CA 94612
T 510.893.3600 F 510.874.3268
www.aecom.com



SAN JOAQUIN
REGIONAL
RAIL COMMISSION




ACE
ALTAMONT CORRIDOR EXPRESS

15% PRELIMINARY ENGINEERING


SAN JOAQUIN REGIONAL RAIL COMMISSION
ALTAMONT CORRIDOR EXPRESS
ACE *forward* VOLUME 1 - CERES EXTENSION
LATHROP TO CERES - TRACK ALIGNMENT
PLAN AND PROFILE
STA. 1059+00 TO STA. 1087+00

ENVIRONMENTAL ALTERNATIVE CODE
DRAWING NO.
TT-D1039-LC
SCALE
AS SHOWN
SHEET NO.
127 OF 331

2/15/2018 5:18:32 PM P:\60433262-ACE\900-Work\910-CAD\007_RAIL\20-SHEETS\LATHROP TO CERES (LC)\AUJ-TT-D1040-LC.dgn

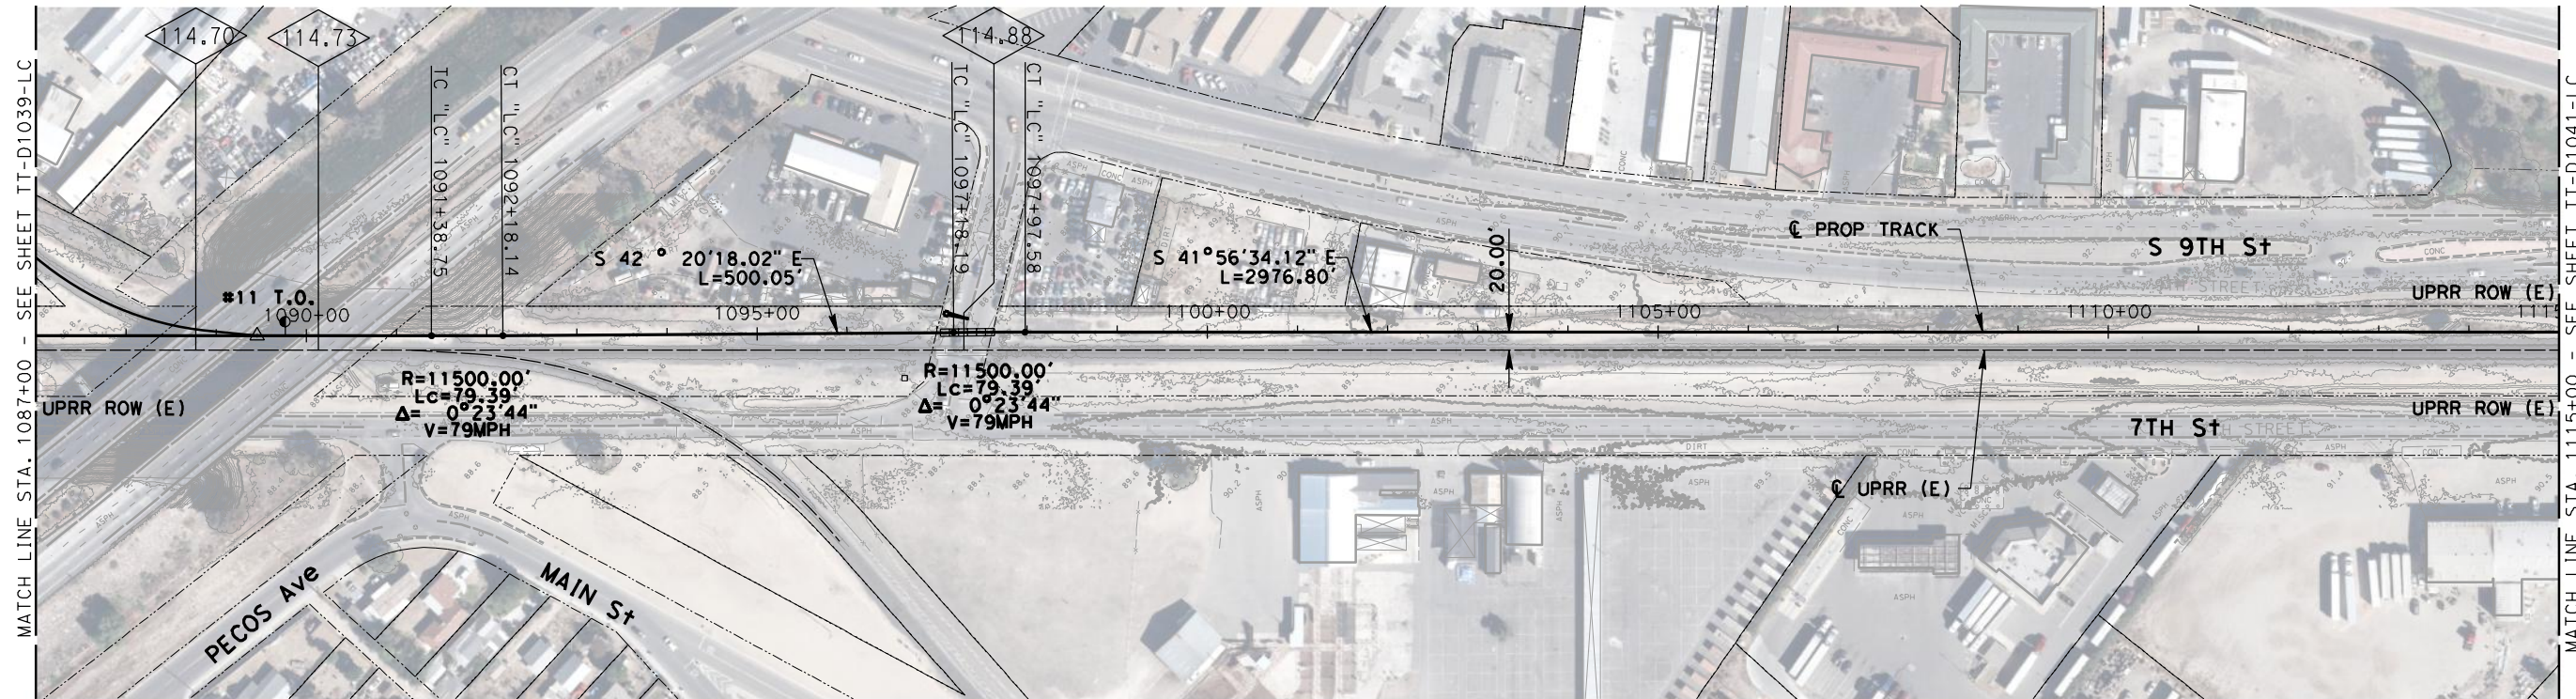

PLAN

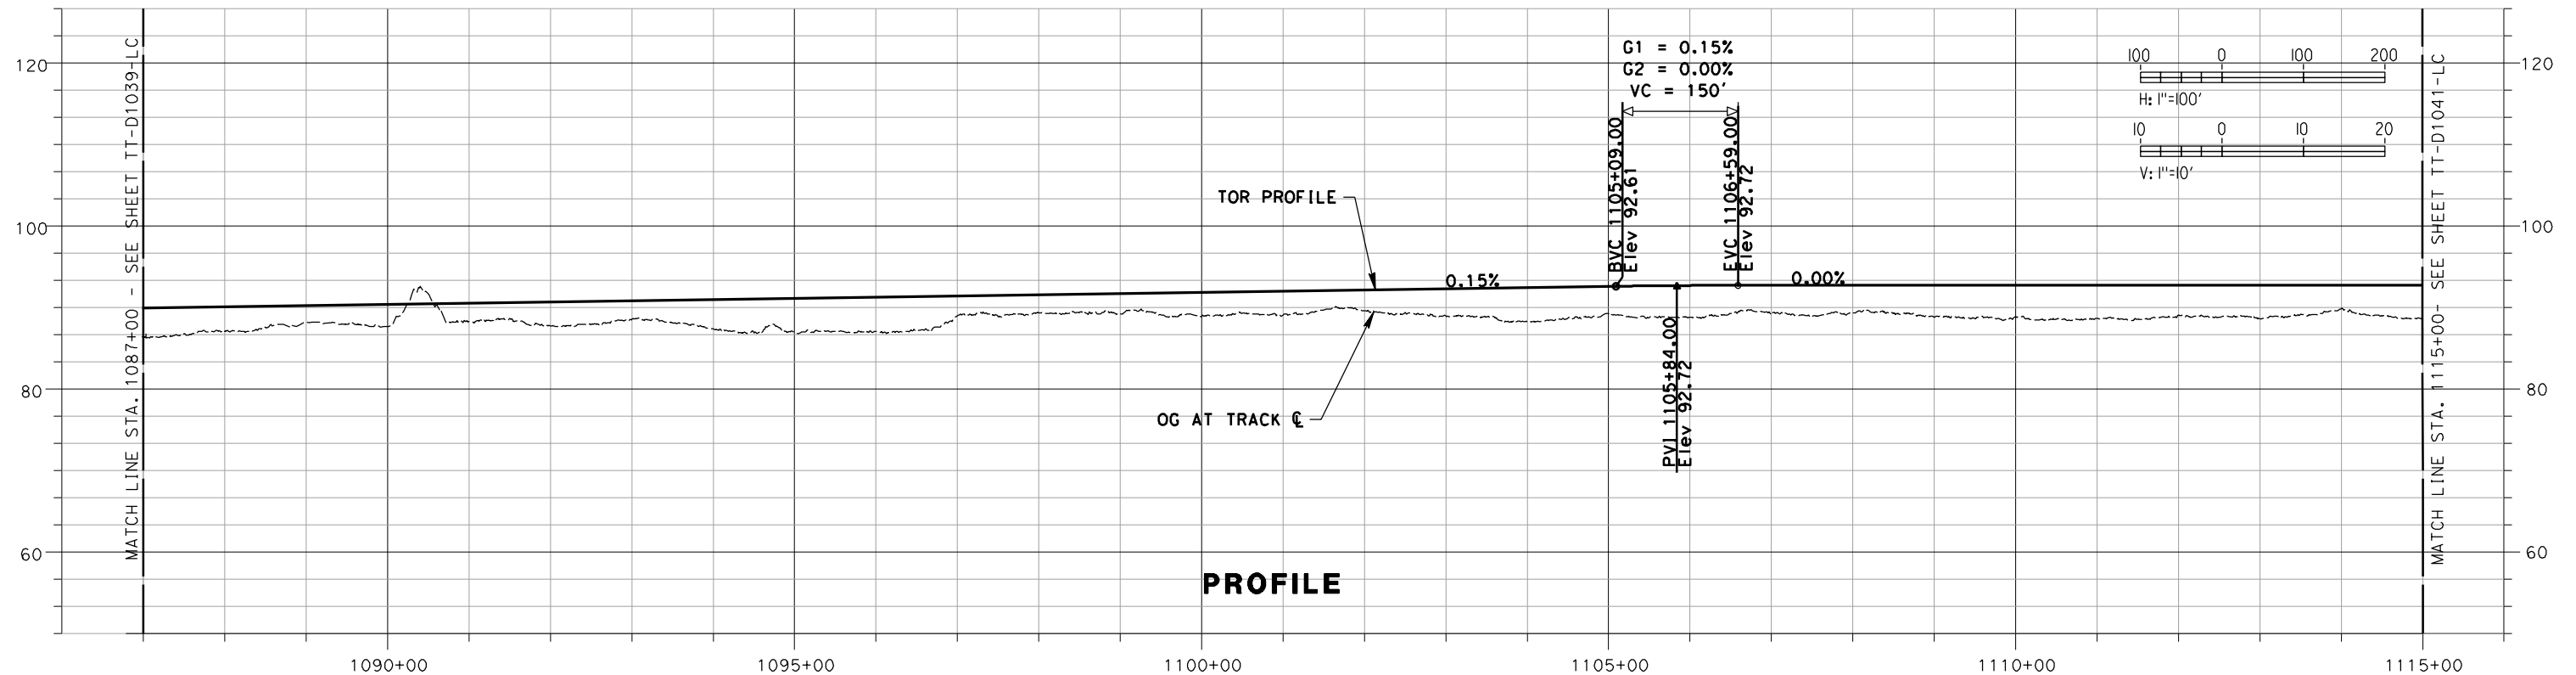

PROFILE

NOT FOR CONSTRUCTION

REV	DATE	BY	CHK	APP	DESCRIPTION

DESIGNED BY
A. SHIELDS
DRAWN BY
A. SHIELDS
CHECKED BY
J. MAHER
IN CHARGE
D. COWIN
DATE
02-28-2018

TRANSPORTATION
AECOM
AECOM USA, Inc.
1333 Broadway, Suite 800
Oakland, CA 94612
T 510.893.3600 F 510.874.3268
www.aecom.com



SAN JOAQUIN
REGIONAL
RAIL COMMISSION




ACE
ALTAMONT CORRIDOR EXPRESS

15% PRELIMINARY ENGINEERING


SAN JOAQUIN REGIONAL RAIL COMMISSION
ALTAMONT CORRIDOR EXPRESS
ACE *forward* VOLUME 1 - CERES EXTENSION
LATHROP TO CERES - TRACK ALIGNMENT
PLAN AND PROFILE
STA. 1087+00 TO STA. 1115+00

ENVIRONMENTAL ALTERNATIVE CODE
DRAWING NO.
TT-D1040-LC
SCALE
AS SHOWN
SHEET NO.
128 OF 331

2/15/2018 5:19:36 PM P:\60433262-ACE\900-Work\910-CAD\007-RAIL\20-SHEETS\LATHROP TO CERES (LC)\AUJ-TT-D1041-LC.dgn

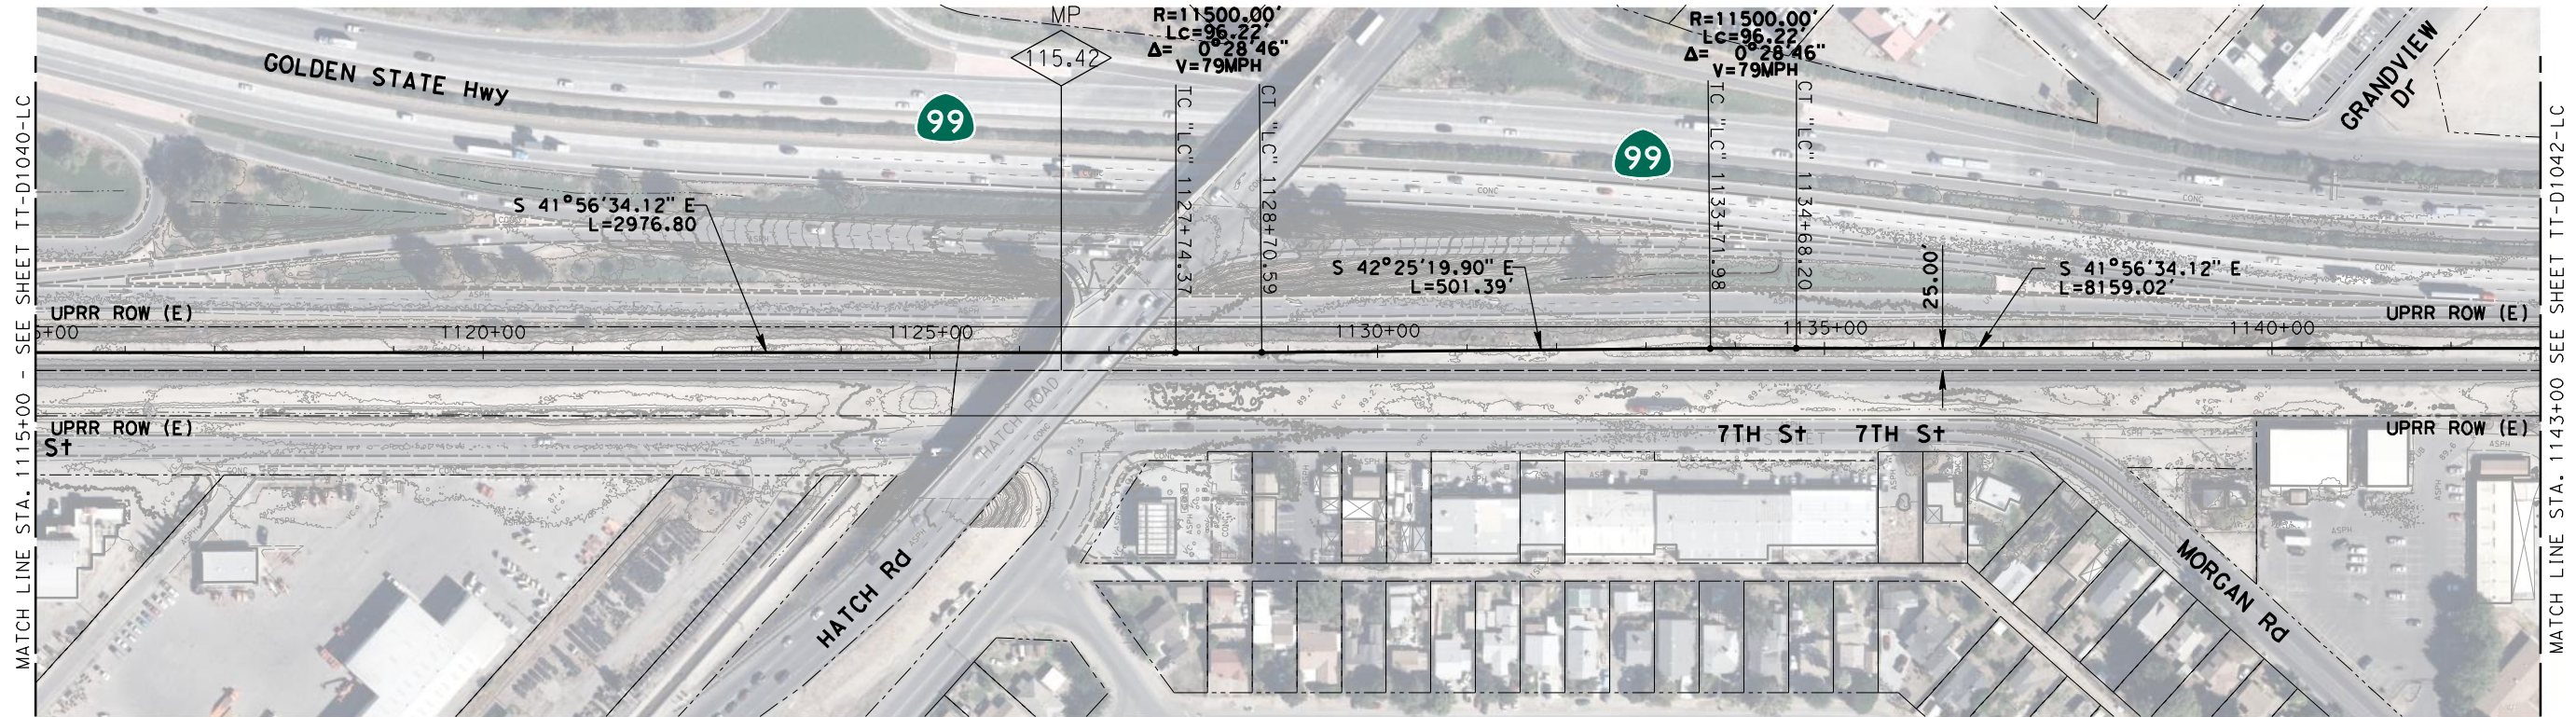

PLAN

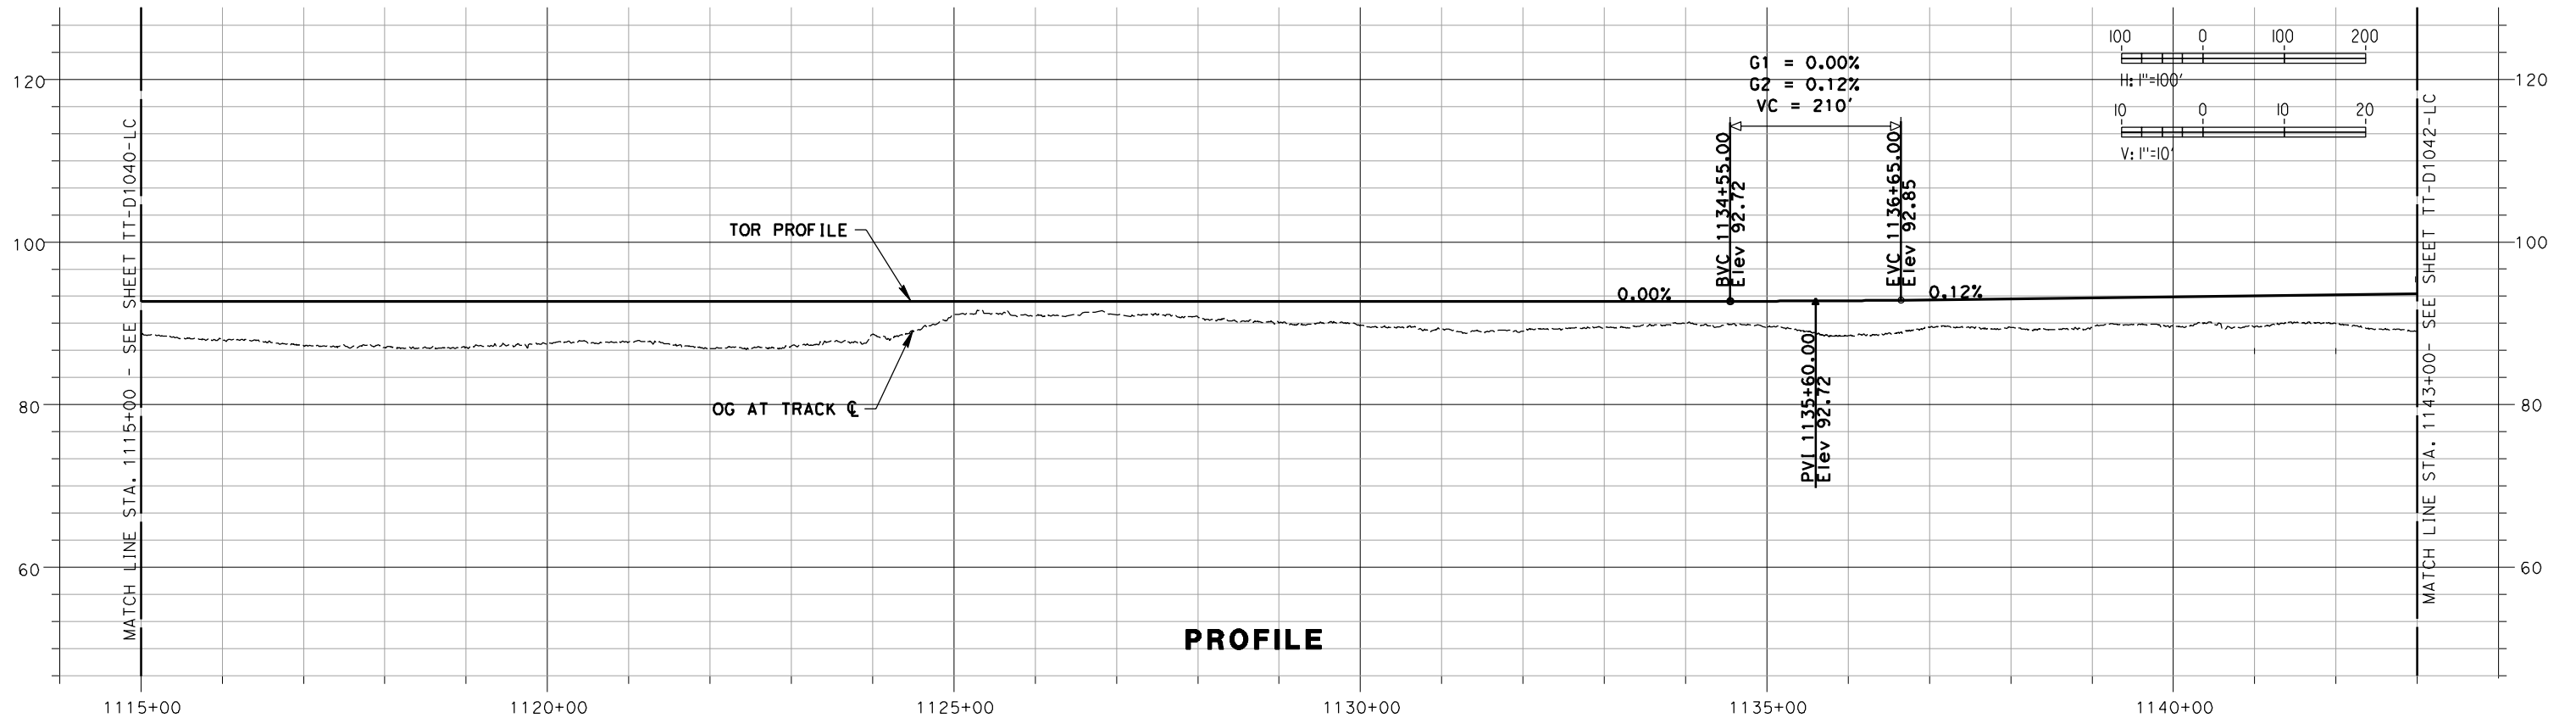

PROFILE

NOT FOR CONSTRUCTION

REV	DATE	BY	CHK	APP	DESCRIPTION

DESIGNED BY
A. SHIELDS
DRAWN BY
A. SHIELDS
CHECKED BY
J. MAHER
IN CHARGE
D. COWIN
DATE
02-28-2018

TRANSPORTATION
AECOM
AECOM USA, Inc.
1333 Broadway, Suite 800
Oakland, CA 94612
T 510.893.3600 F 510.874.3268
www.aecom.com



 SAN JOAQUIN
REGIONAL
RAIL COMMISSION
 **ACE**
ALTAMONT CORRIDOR EXPRESS
15% PRELIMINARY ENGINEERING

SAN JOAQUIN REGIONAL RAIL COMMISSION
ALTAMONT CORRIDOR EXPRESS
ACE *forward* VOLUME 1 - CERES EXTENSION
LATHROP TO CERES - TRACK ALIGNMENT
PLAN AND PROFILE
STA. 1115+00 TO STA. 1143+00

ENVIRONMENTAL ALTERNATIVE CODE
DRAWING NO.
TT-D1041-LC
SCALE
AS SHOWN
SHEET NO.
129 OF 331

2/15/2018 5:22:26 PM P:\60433262-ACE\900-Work\910-CAD\007_RAIL\20-SHEETS\LATHROP TO CERES (LC)\AUJ-TT-D1042-LC.dgn

Shields

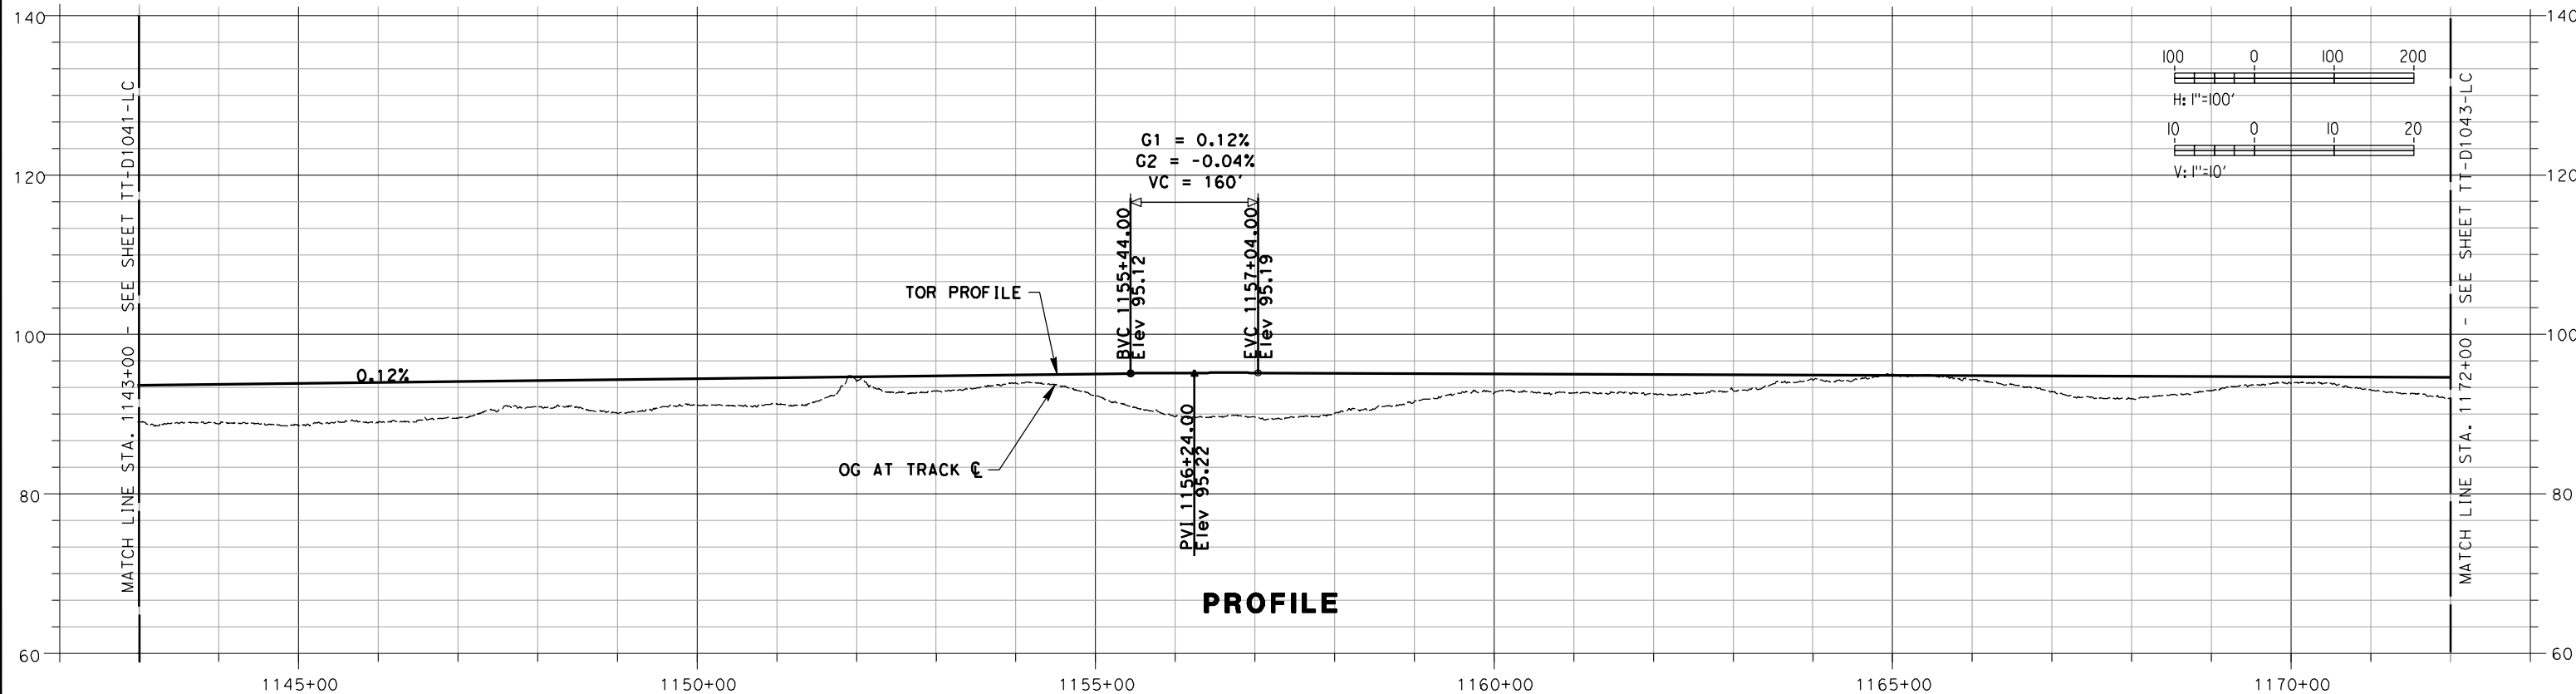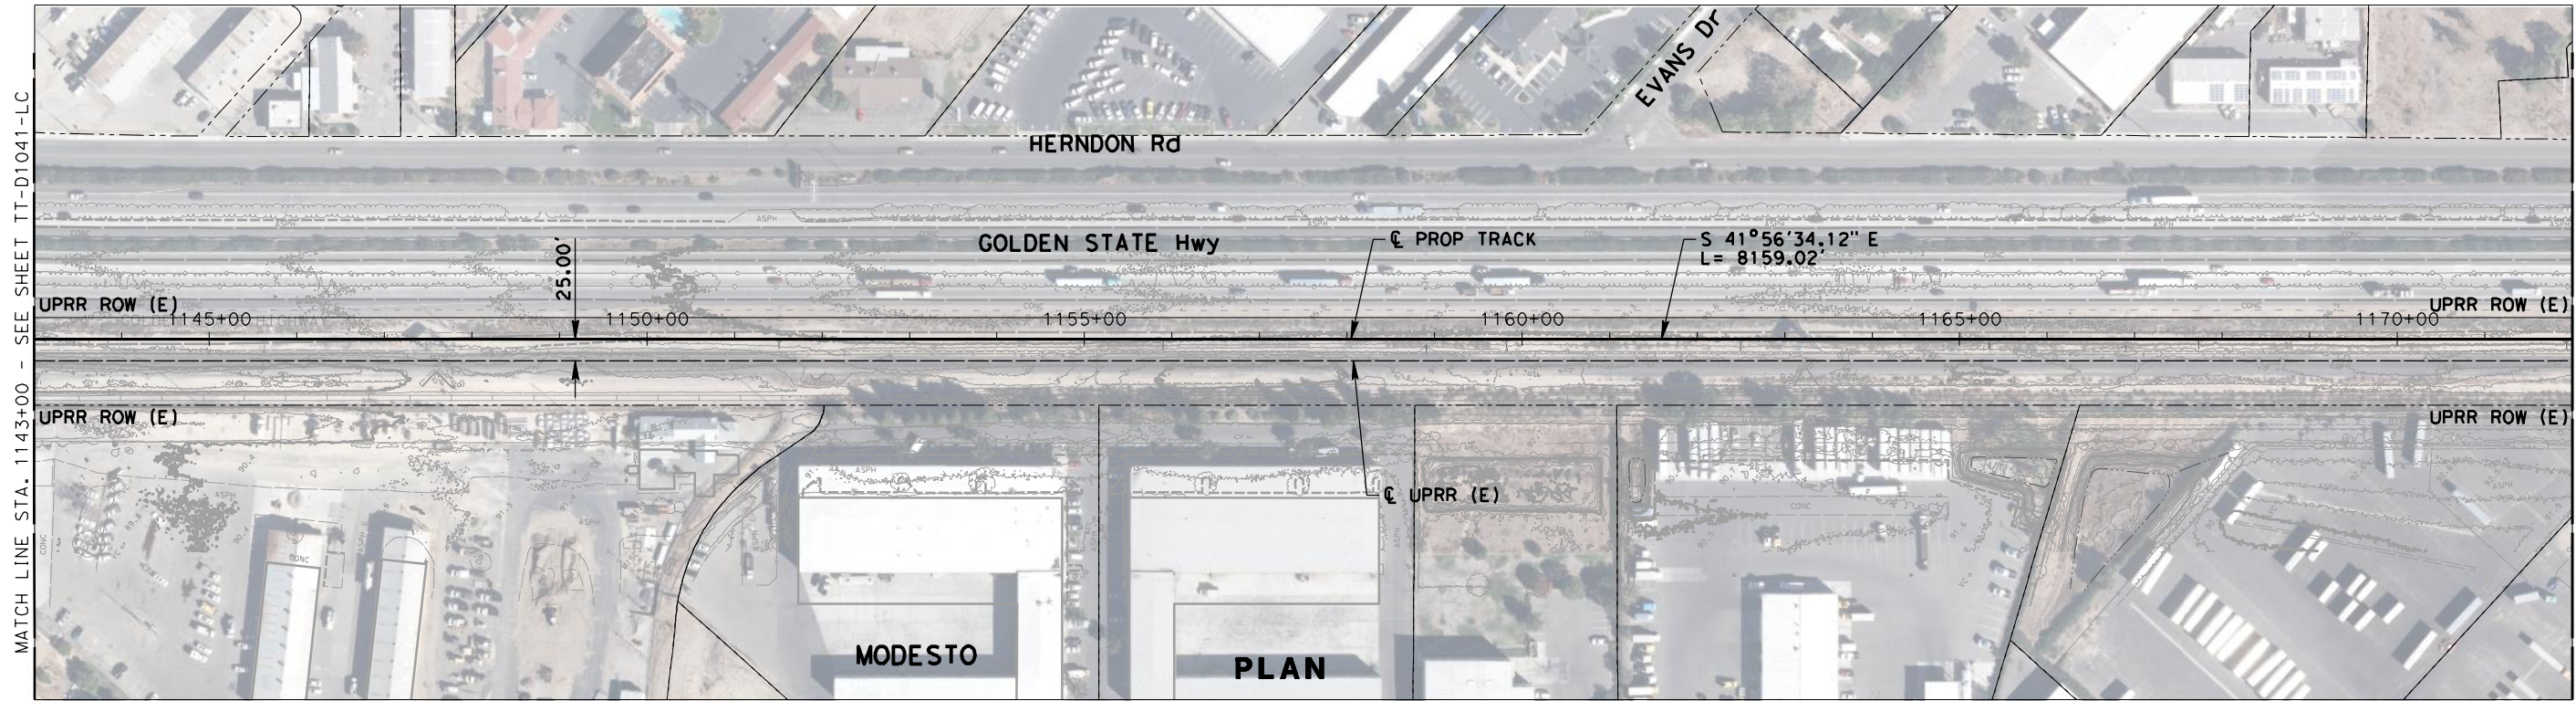

NOT FOR CONSTRUCTION

REV	DATE	BY	CHK	APP	DESCRIPTION

DESIGNED BY
A. SHIELDS
DRAWN BY
A. SHIELDS
CHECKED BY
J. MAHER
IN CHARGE
D. COWIN
DATE
02-28-2018

TRANSPORTATION
AECOM
AECOM USA, Inc.
1333 Broadway, Suite 800
Oakland, CA 94612
T 510.893.3600 F 510.874.3268
www.aecom.com



15% PRELIMINARY ENGINEERING





SAN JOAQUIN REGIONAL RAIL COMMISSION
ALTAMONT CORRIDOR EXPRESS
ACE *forward* VOLUME 1 - CERES EXTENSION
LATHROP TO CERES - TRACK ALIGNMENT
PLAN AND PROFILE
STA. 1143+00 TO STA. 1172+00

ENVIRONMENTAL ALTERNATIVE CODE
DRAWING NO.
TT-D1042-LC
SCALE
AS SHOWN
SHEET NO.
130 OF 331

2/15/2018 5:23:26 PM P:\60433262-ACE\900-Work\910-CAD\007_RAIL\20-SHEETS\LATHROP TO CERES (LC)\AUJ-TT-D1043-LC.dgn

Snieldsa

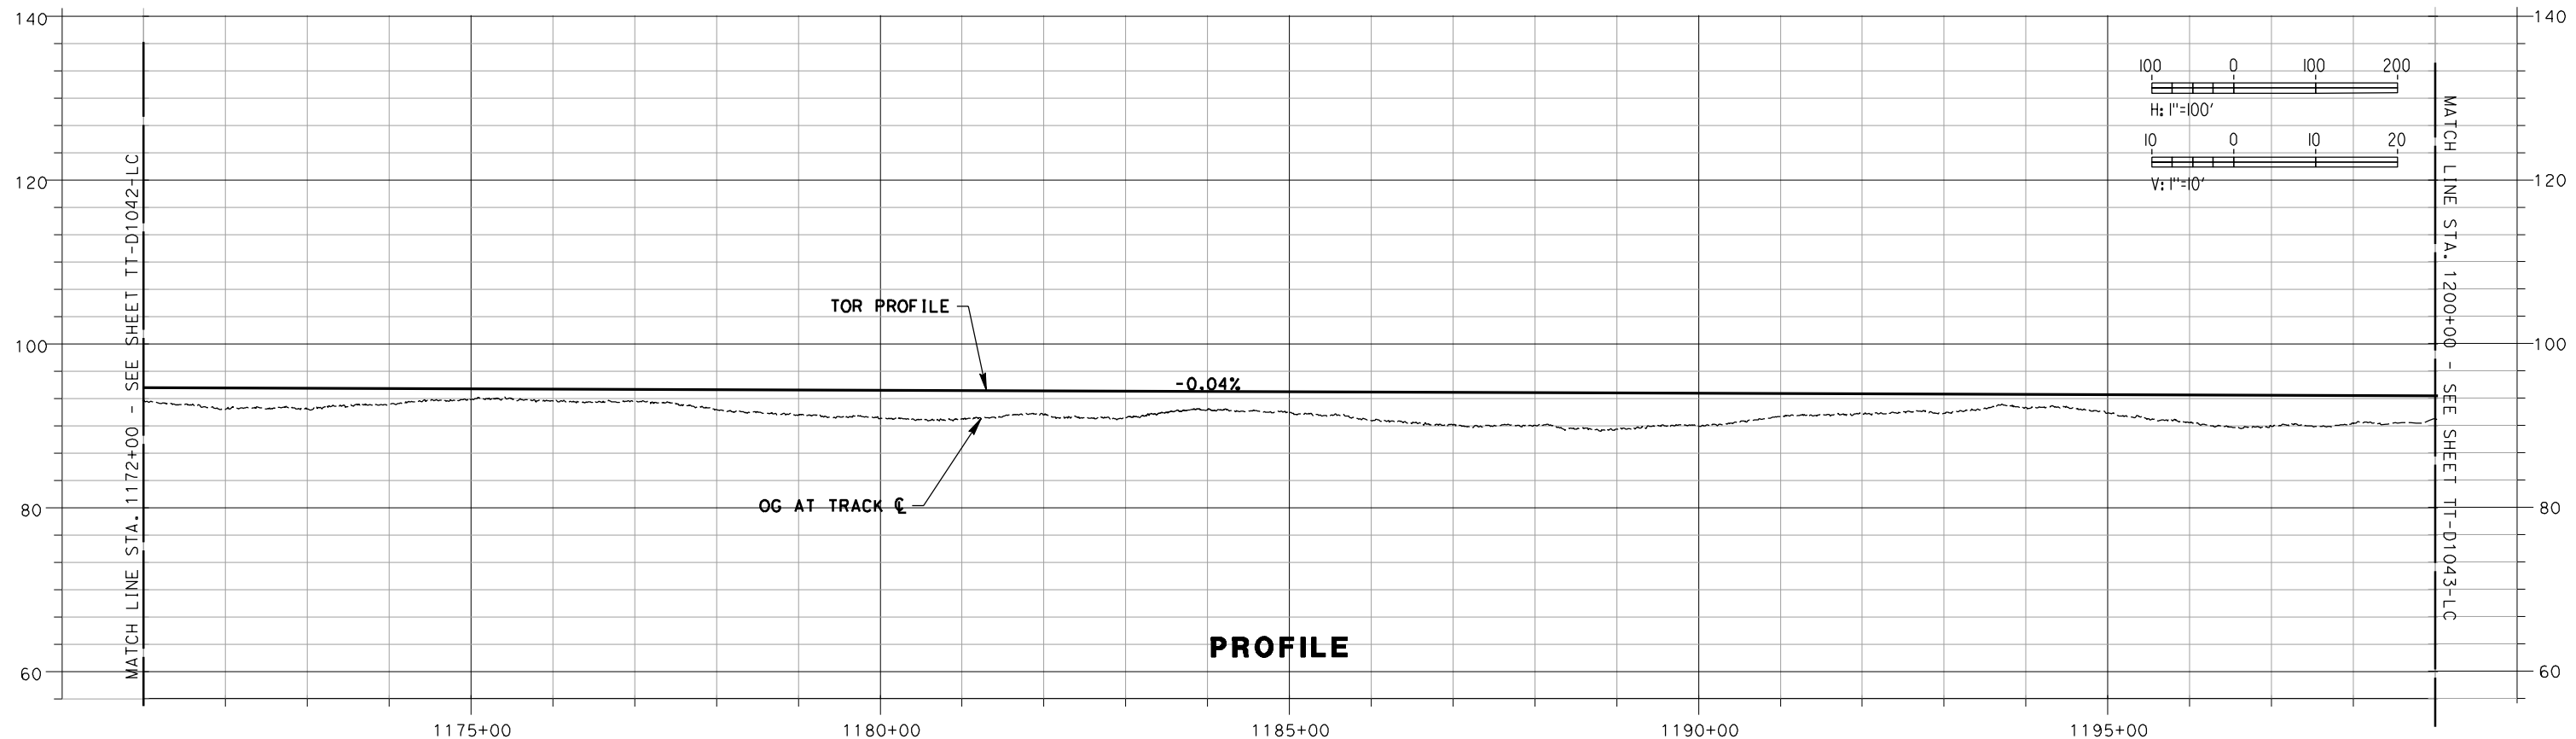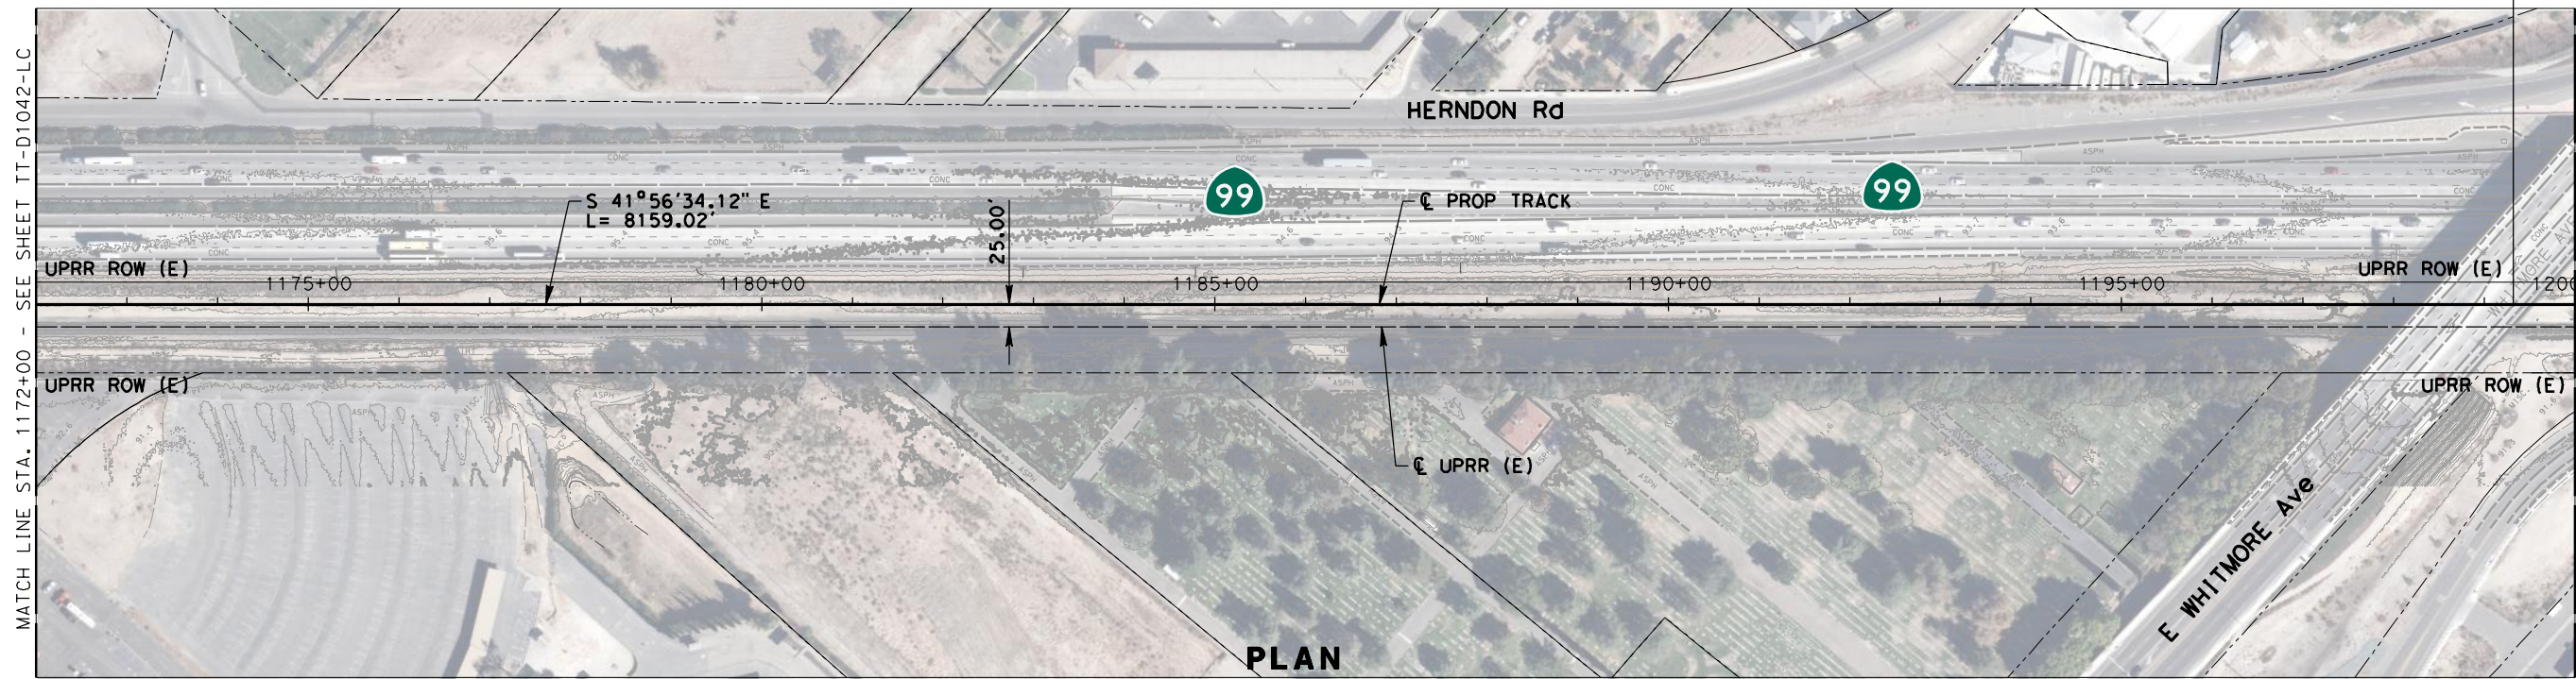

NOT FOR CONSTRUCTION

REV	DATE	BY	CHK	APP	DESCRIPTION

DESIGNED BY
A. SHIELDS
DRAWN BY
A. SHIELDS
CHECKED BY
J. MAHER
IN CHARGE
D. COWIN
DATE
02-28-2018

TRANSPORTATION
AECOM
AECOM USA, Inc.
1333 Broadway, Suite 800
Oakland, CA 94612
T 510.893.3600 F 510.874.3268
www.aecom.com



SAN JOAQUIN
REGIONAL
RAIL COMMISSION



ALTAMONT CORRIDOR EXPRESS

15% PRELIMINARY ENGINEERING

SAN JOAQUIN REGIONAL RAIL COMMISSION
ALTAMONT CORRIDOR EXPRESS
ACE *forward* VOLUME 1 - CERES EXTENSION
LATHROP TO CERES - TRACK ALIGNMENT
PLAN AND PROFILE
STA. 1172+00 TO STA. 1200+00



ENVIRONMENTAL ALTERNATIVE CODE
DRAWING NO.
TT-D1043-LC
SCALE
AS SHOWN
SHEET NO.
131 OF 331

2/15/2018 5:24:45 PM P:\60433262-ACE\900-Work\910-CAD\007-SHEETS\LATHROP TO CERES (LC)\AU-TT-D1044-LC.dgn

Spieldso

MATCH LINE STA. 1199+00 - SEE SHEET TT-D1043-LC

MATCH LINE STA. 1200+00 - SEE SHEET TT-D1043-LC

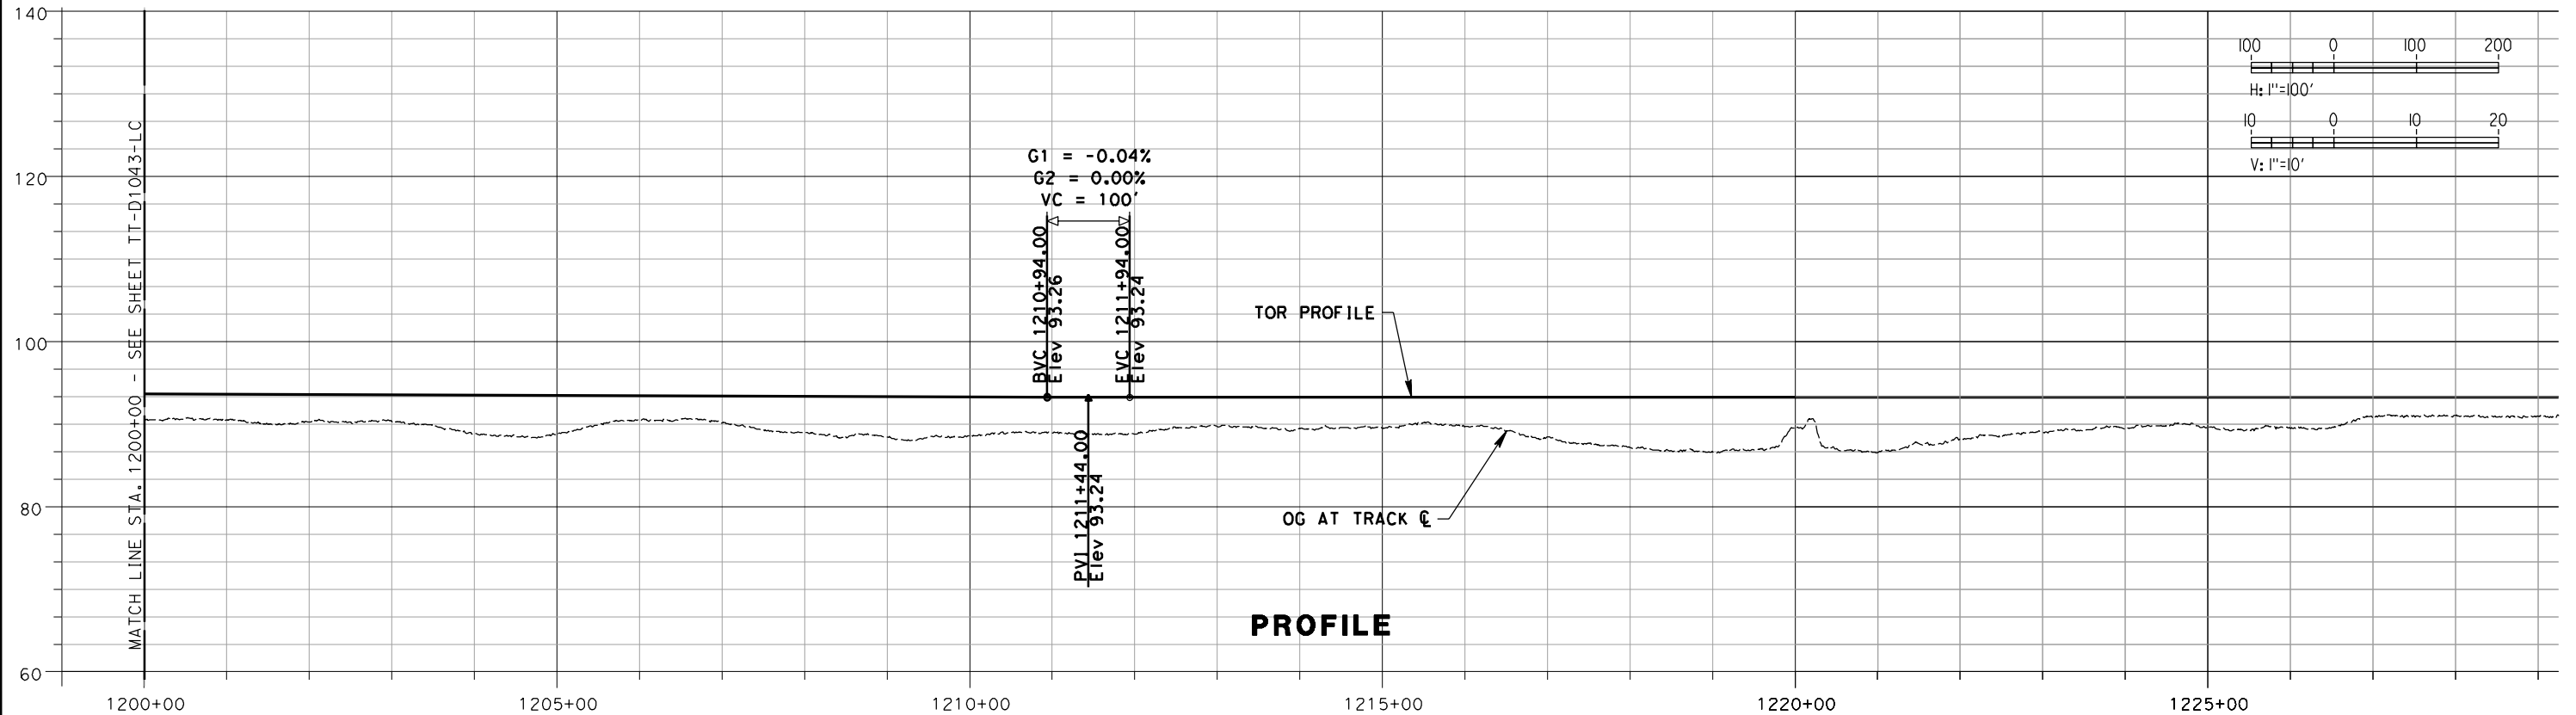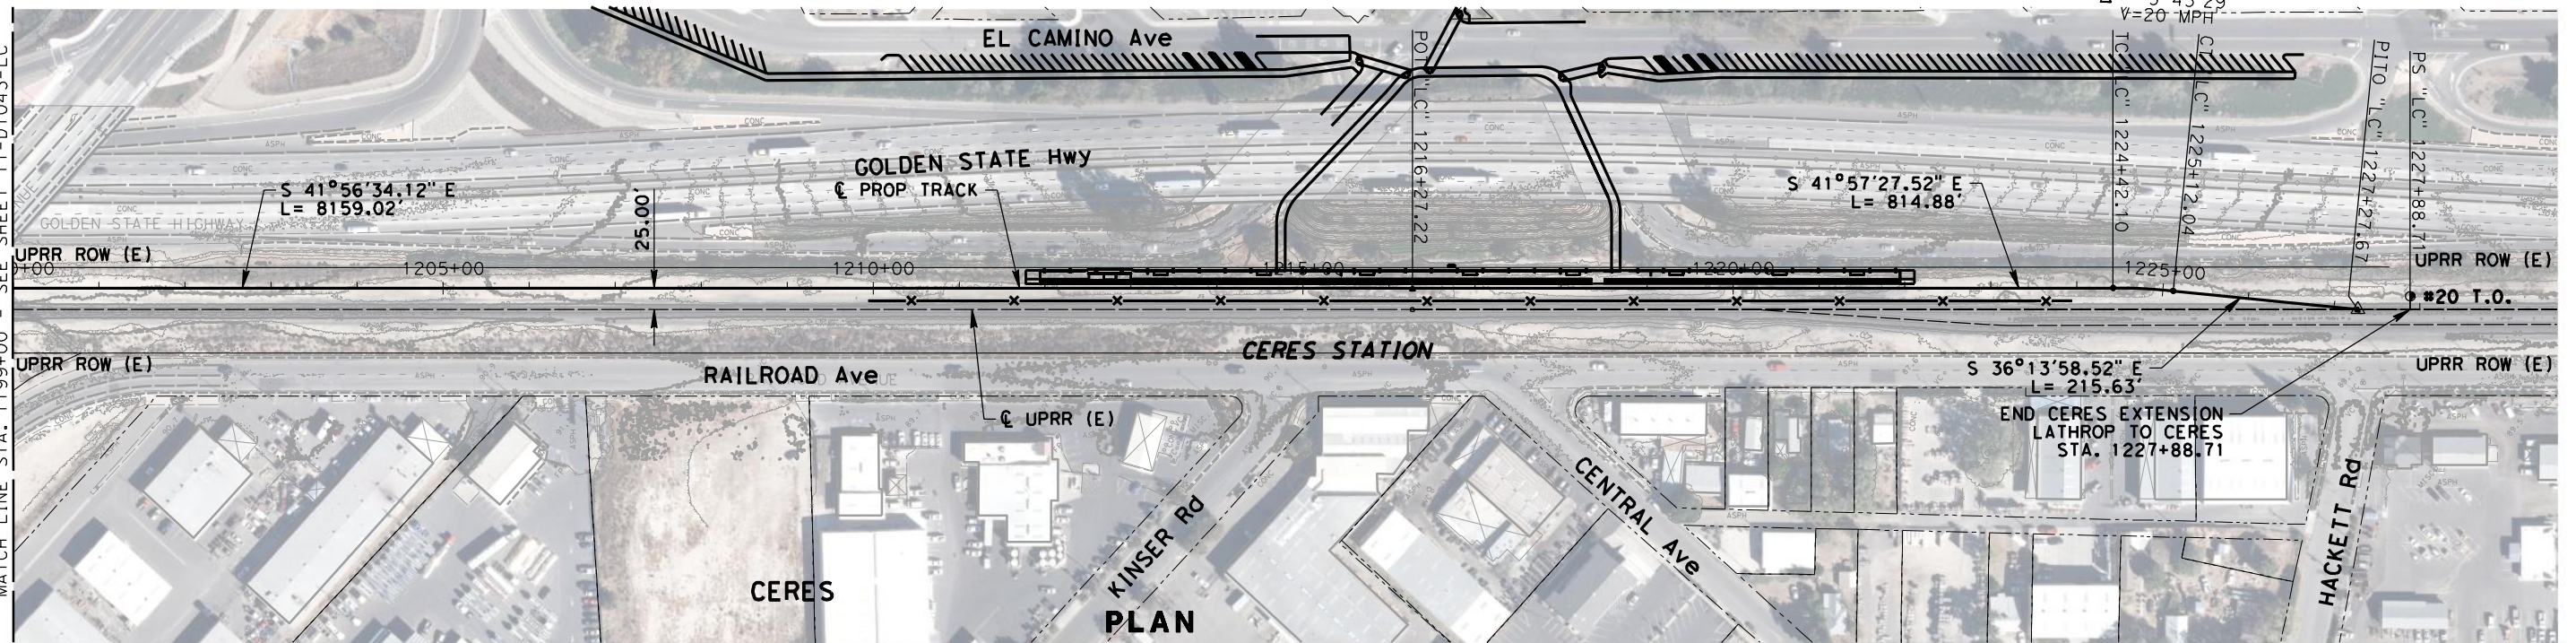

NOT FOR CONSTRUCTION

REV	DATE	BY	CHK	APP	DESCRIPTION

DESIGNED BY
A. SHIELDS
DRAWN BY
A. SHIELDS
CHECKED BY
J. MAHER
IN CHARGE
D. COWIN
DATE
02-28-2018

TRANSPORTATION
AECOM
AECOM USA, Inc.
1333 Broadway, Suite 800
Oakland, CA 94612
T 510.893.3600 F 510.874.3268
www.aecom.com



SAN JOAQUIN
REGIONAL
RAIL COMMISSION





ACE
ALTAMONT CORRIDOR EXPRESS

15% PRELIMINARY ENGINEERING


SAN JOAQUIN REGIONAL RAIL COMMISSION
ALTAMONT CORRIDOR EXPRESS
ACE *forward* VOLUME 1 - CERES EXTENSION
LATHROP TO CERES - TRACK ALIGNMENT
PLAN AND PROFILE
STA. 1200+00 TO STA. 1227+88.71

ENVIRONMENTAL ALTERNATIVE CODE
DRAWING NO.
TT-D1044-LC
SCALE
AS SHOWN
SHEET NO.
132 OF 331



9:26:15 AM p:\60433262-ACE\900-Work\910-CAD\007_RAIL\20-SHEETS\CERES LAYOVER OPT 1 (CL1)\AJ-TT-D1001-CL1.dgn
3/1/2018
moggd

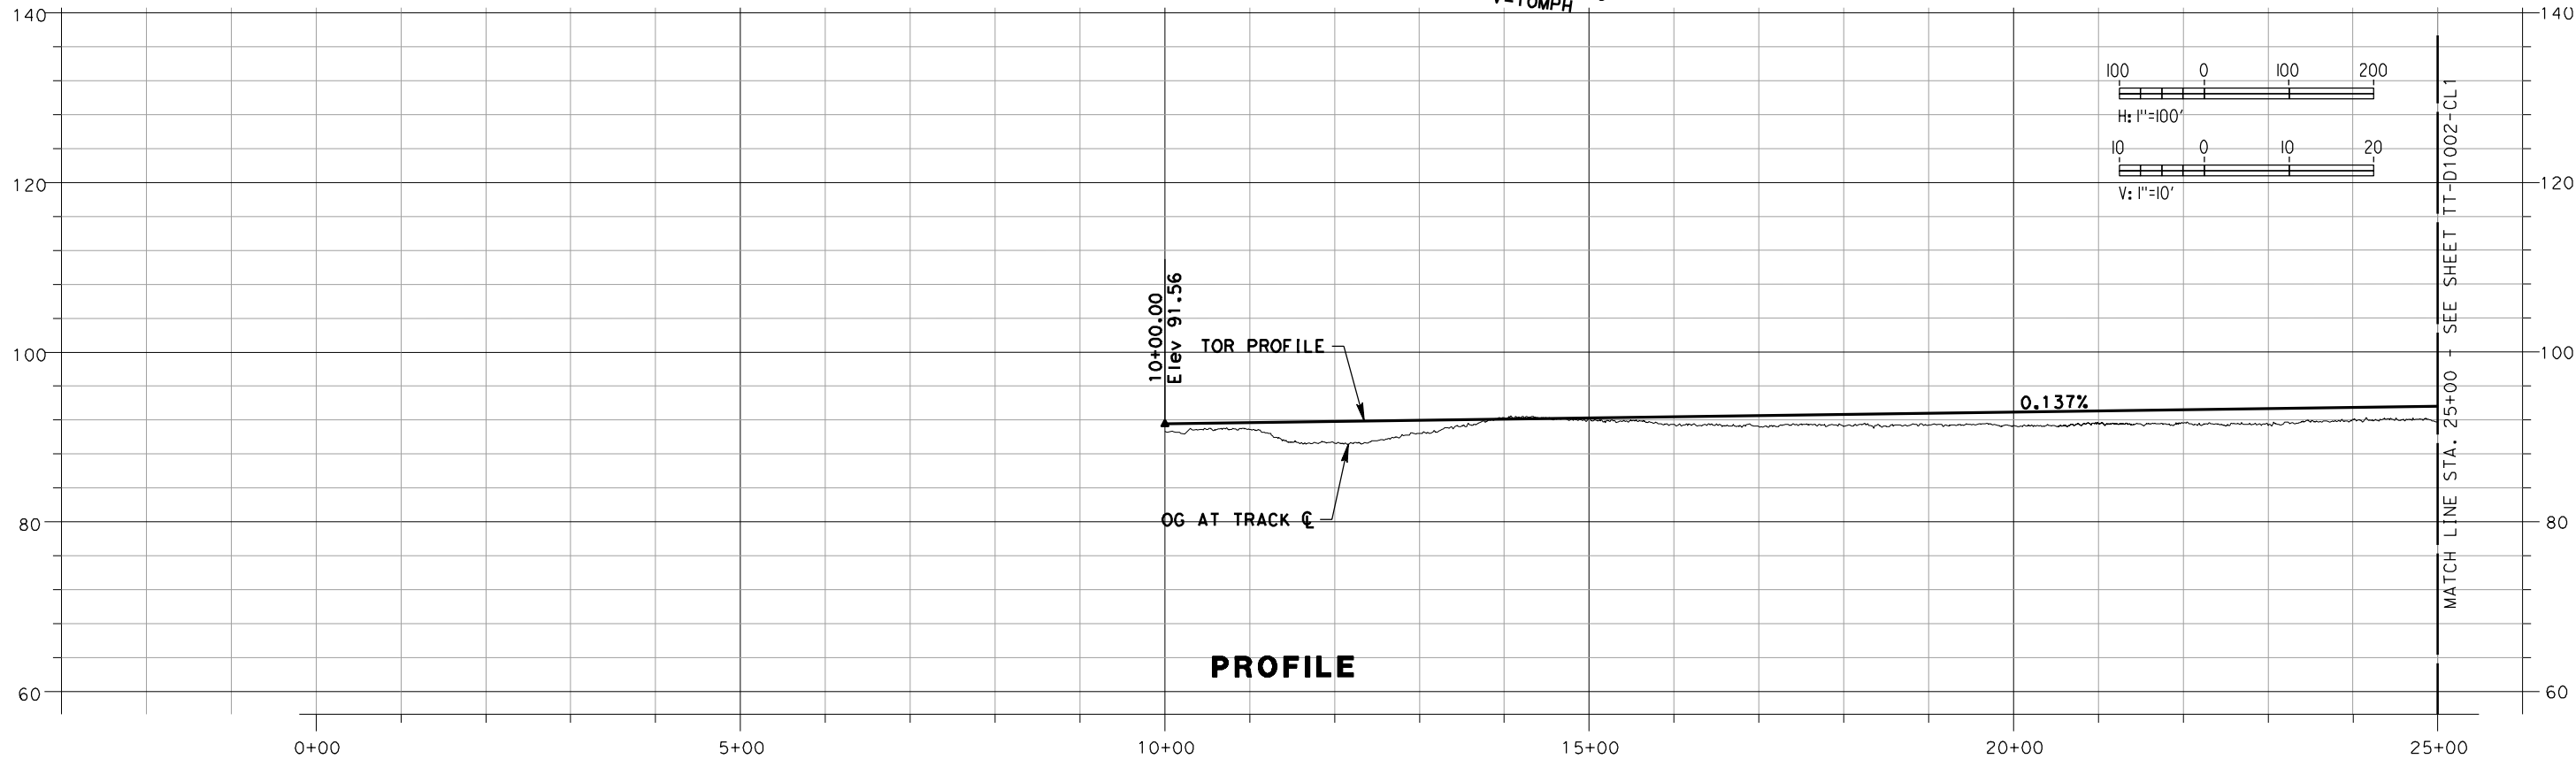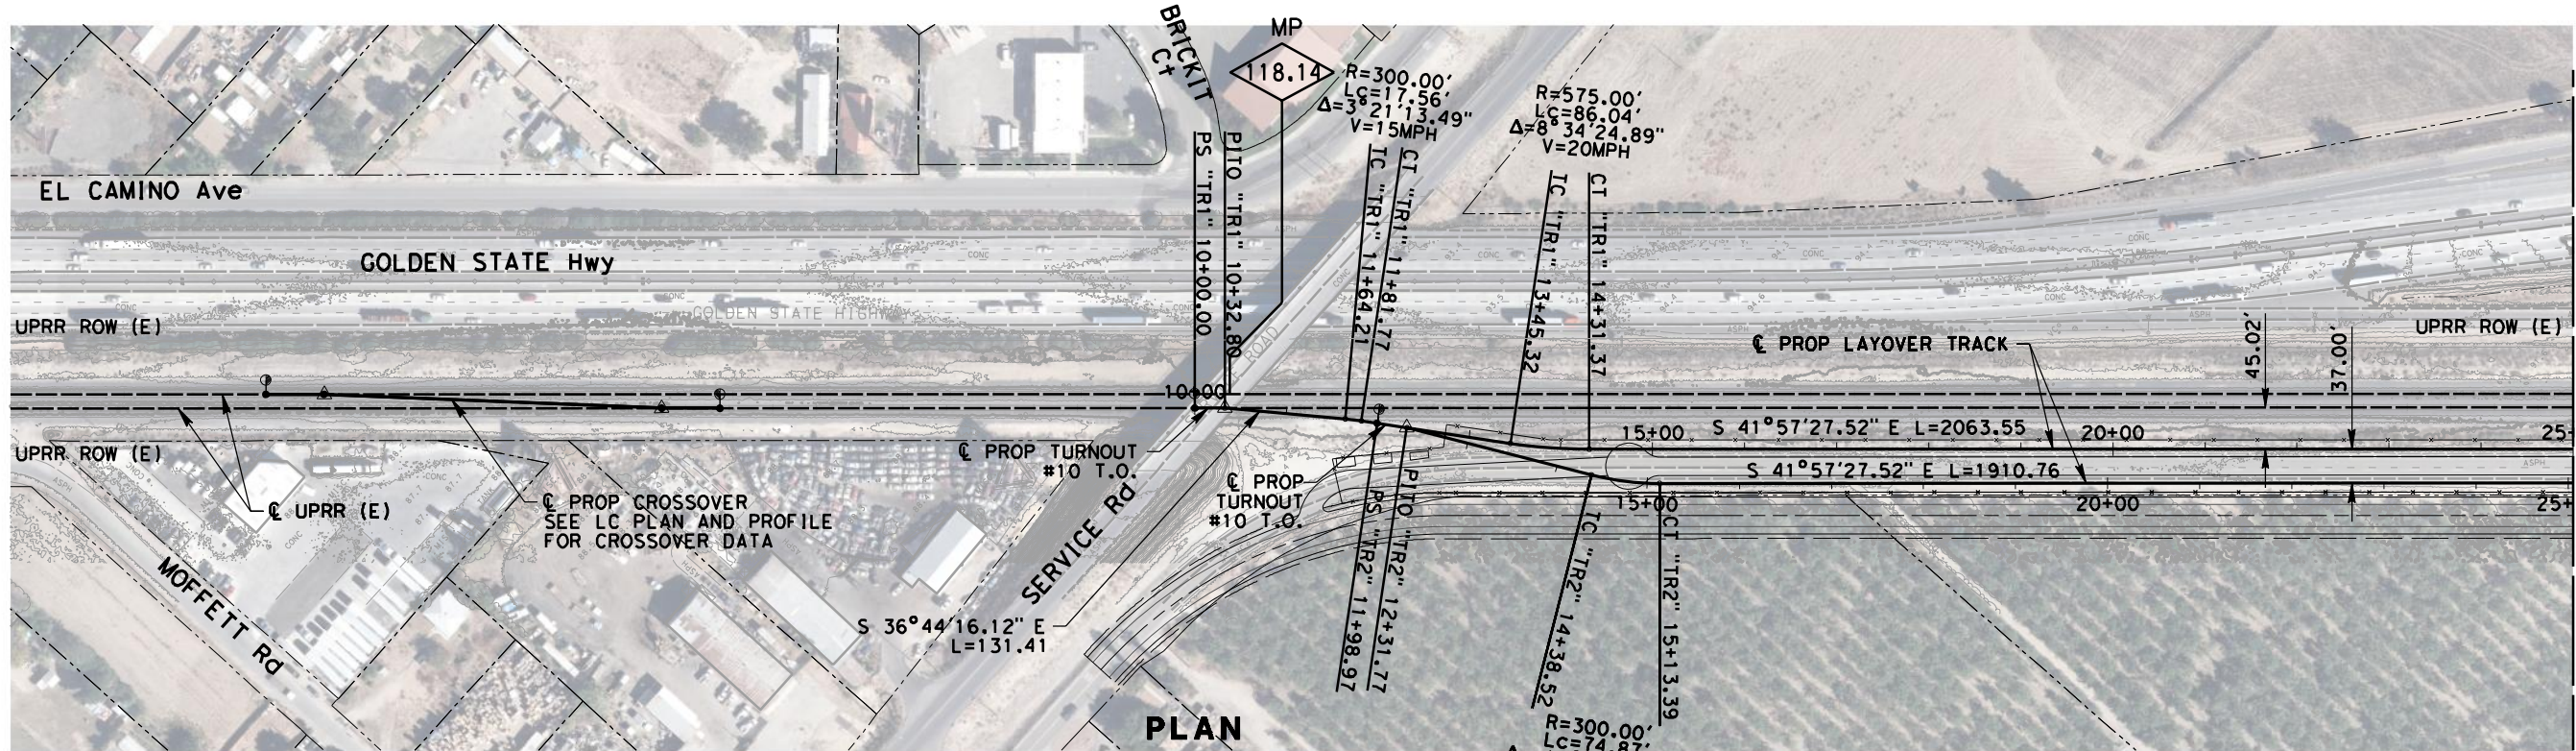


NOT FOR CONSTRUCTION


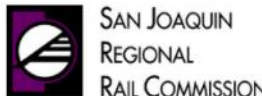
					DESIGNED BY A. SHIELDS	TRANSPORTATION AECOM AECOM USA, Inc. 1333 Broadway, Suite 800 Oakland, CA 94612 T 510.893.3600 F 510.874.3268 www.aecom.com	  15% PRELIMINARY ENGINEERING	SAN JOAQUIN REGIONAL RAIL COMMISSION ALTAMONT CORRIDOR EXPRESS ACE <i>forward</i> VOLUME 1 - CERES EXTENSION CERES LAYOVER VARIANT 1 - TRACK ALIGNMENT PLAN AND PROFILE STA. 10+00 TO STA. 25+00	ENVIRONMENTAL ALTERNATIVE CODE DRAWING NO. TT-D1001-CL1 SCALE AS SHOWN SHEET NO. 133 OF 331
					DRAWN BY A. SHIELDS				
					CHECKED BY A. BOONE				
					IN CHARGE D. COWIN				
					DATE 02-28-2018				
REV	DATE	BY	CHK	APP	DESCRIPTION				

9:34:22 AM p:\60433262-ACE\900-Work\910-CAD\007_RAIL\20-SHEETS\CERES LAYOVER OPT 2 (CL2)\AJ-TT-D1001-CL2.dgn
3/1/2018
moggd

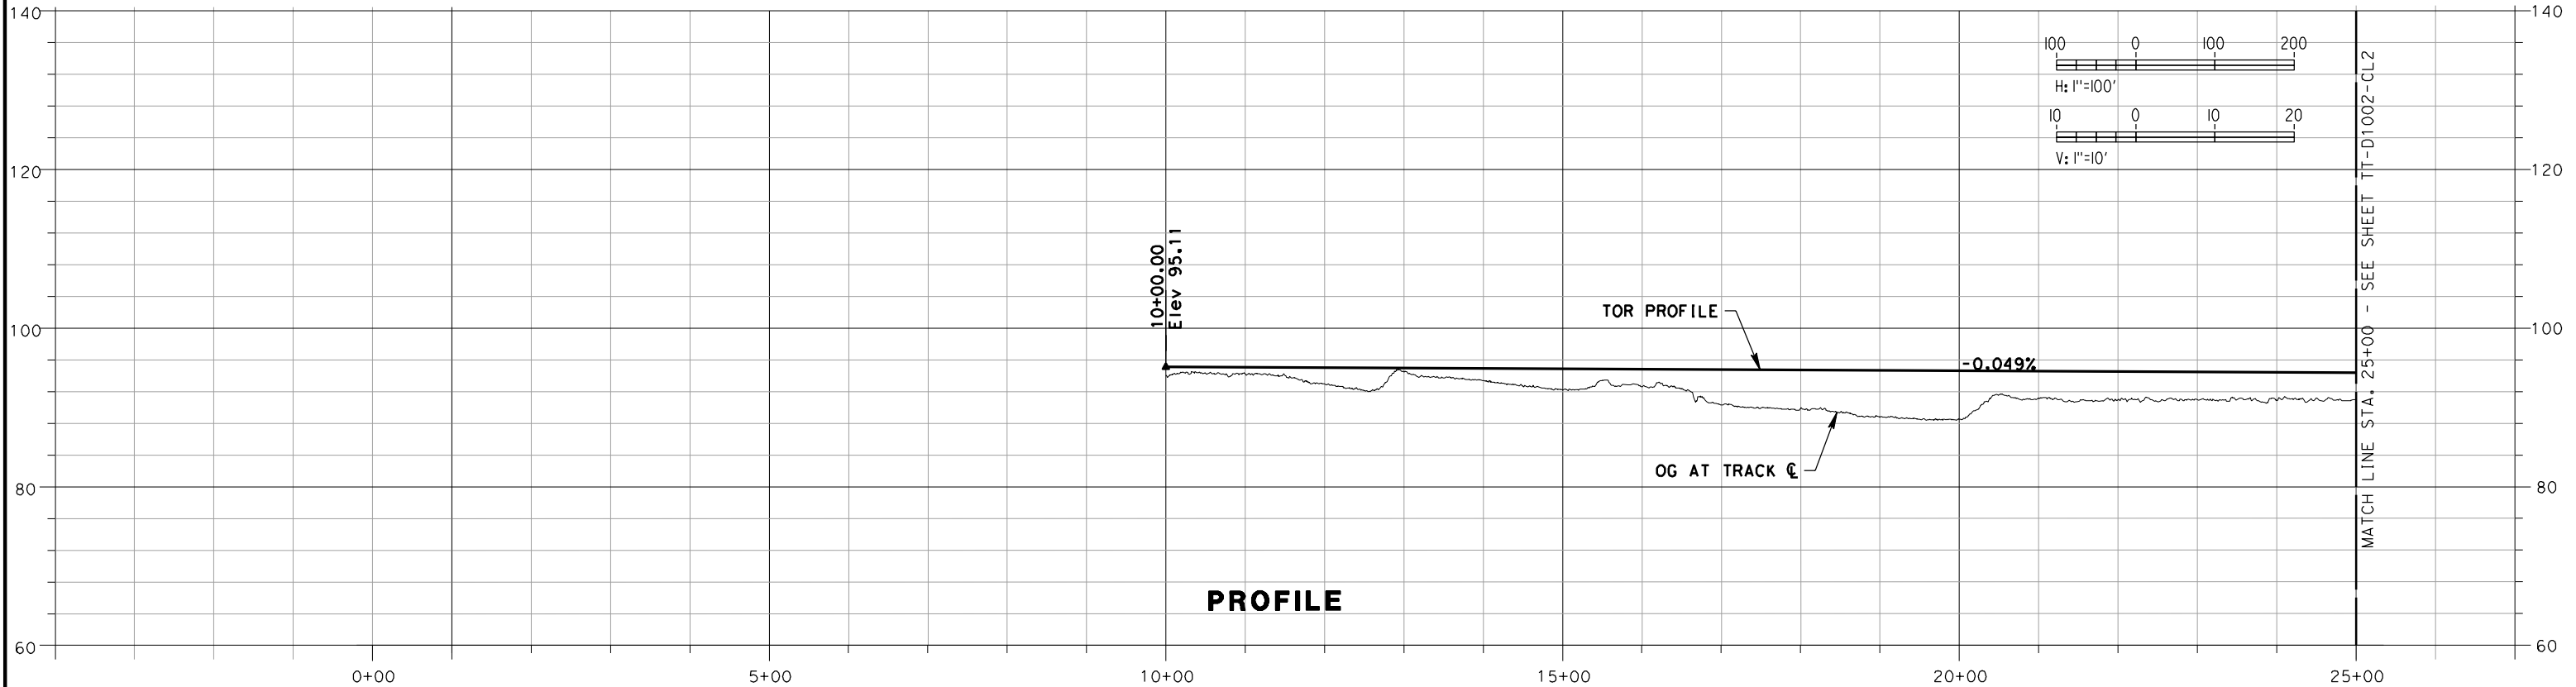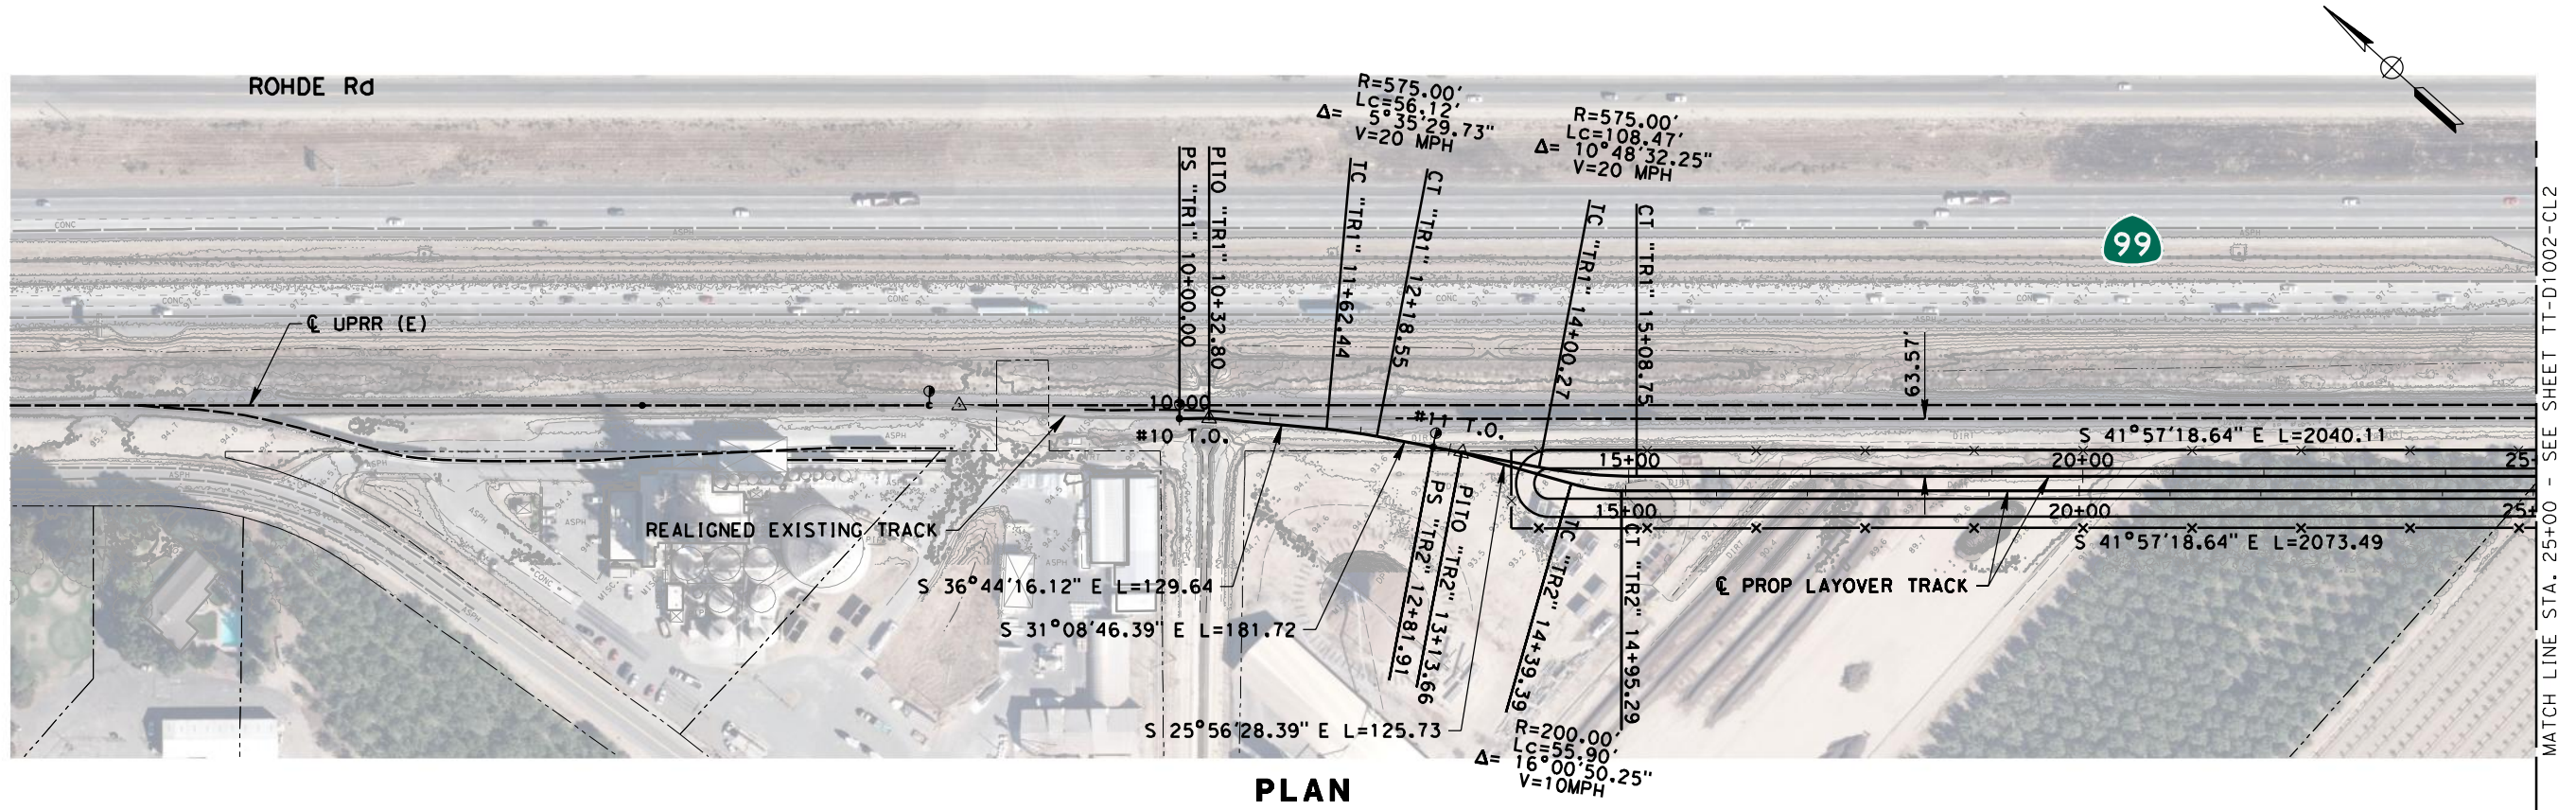

NOT FOR CONSTRUCTION

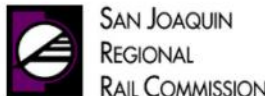					DESIGNED BY A. SHIELDS	TRANSPORTATION AECOM AECOM USA, Inc. 1333 Broadway, Suite 800 Oakland, CA 94612 T 510.893.3600 F 510.874.3268 www.aecom.com	  15% PRELIMINARY ENGINEERING	SAN JOAQUIN REGIONAL RAIL COMMISSION ALTAMONT CORRIDOR EXPRESS ACE <i>forward</i> VOLUME 1 - CERES EXTENSION CERES LAYOVER VARIANT 2 - TRACK ALIGNMENT PLAN AND PROFILE STA. 10+00 TO STA. 25+00	ENVIRONMENTAL ALTERNATIVE CODE DRAWING NO. TT-D1001-CL2 SCALE AS SHOWN SHEET NO. 135 OF 331
					DRAWN BY A. SHIELDS				
					CHECKED BY J. MAHER				
					IN CHARGE D. COWIN				
					DATE 02-28-2018				
REV	DATE	BY	CHK	APP	DESCRIPTION				

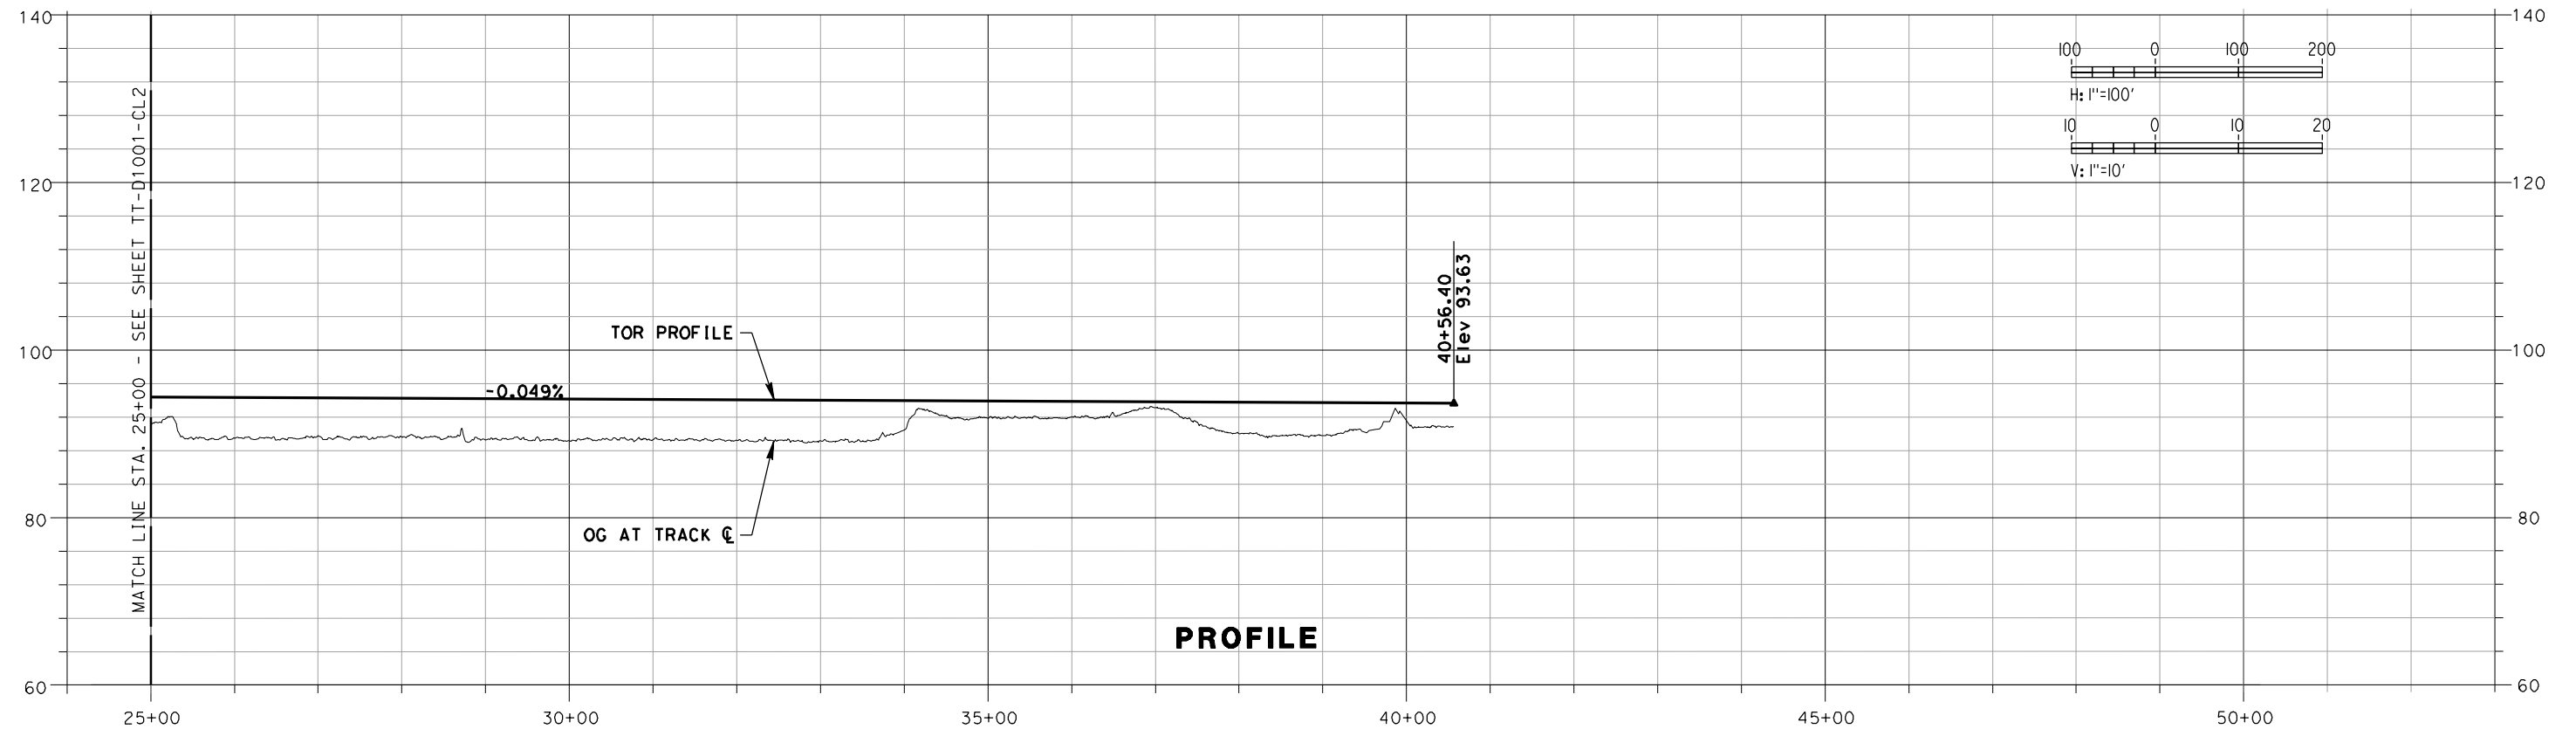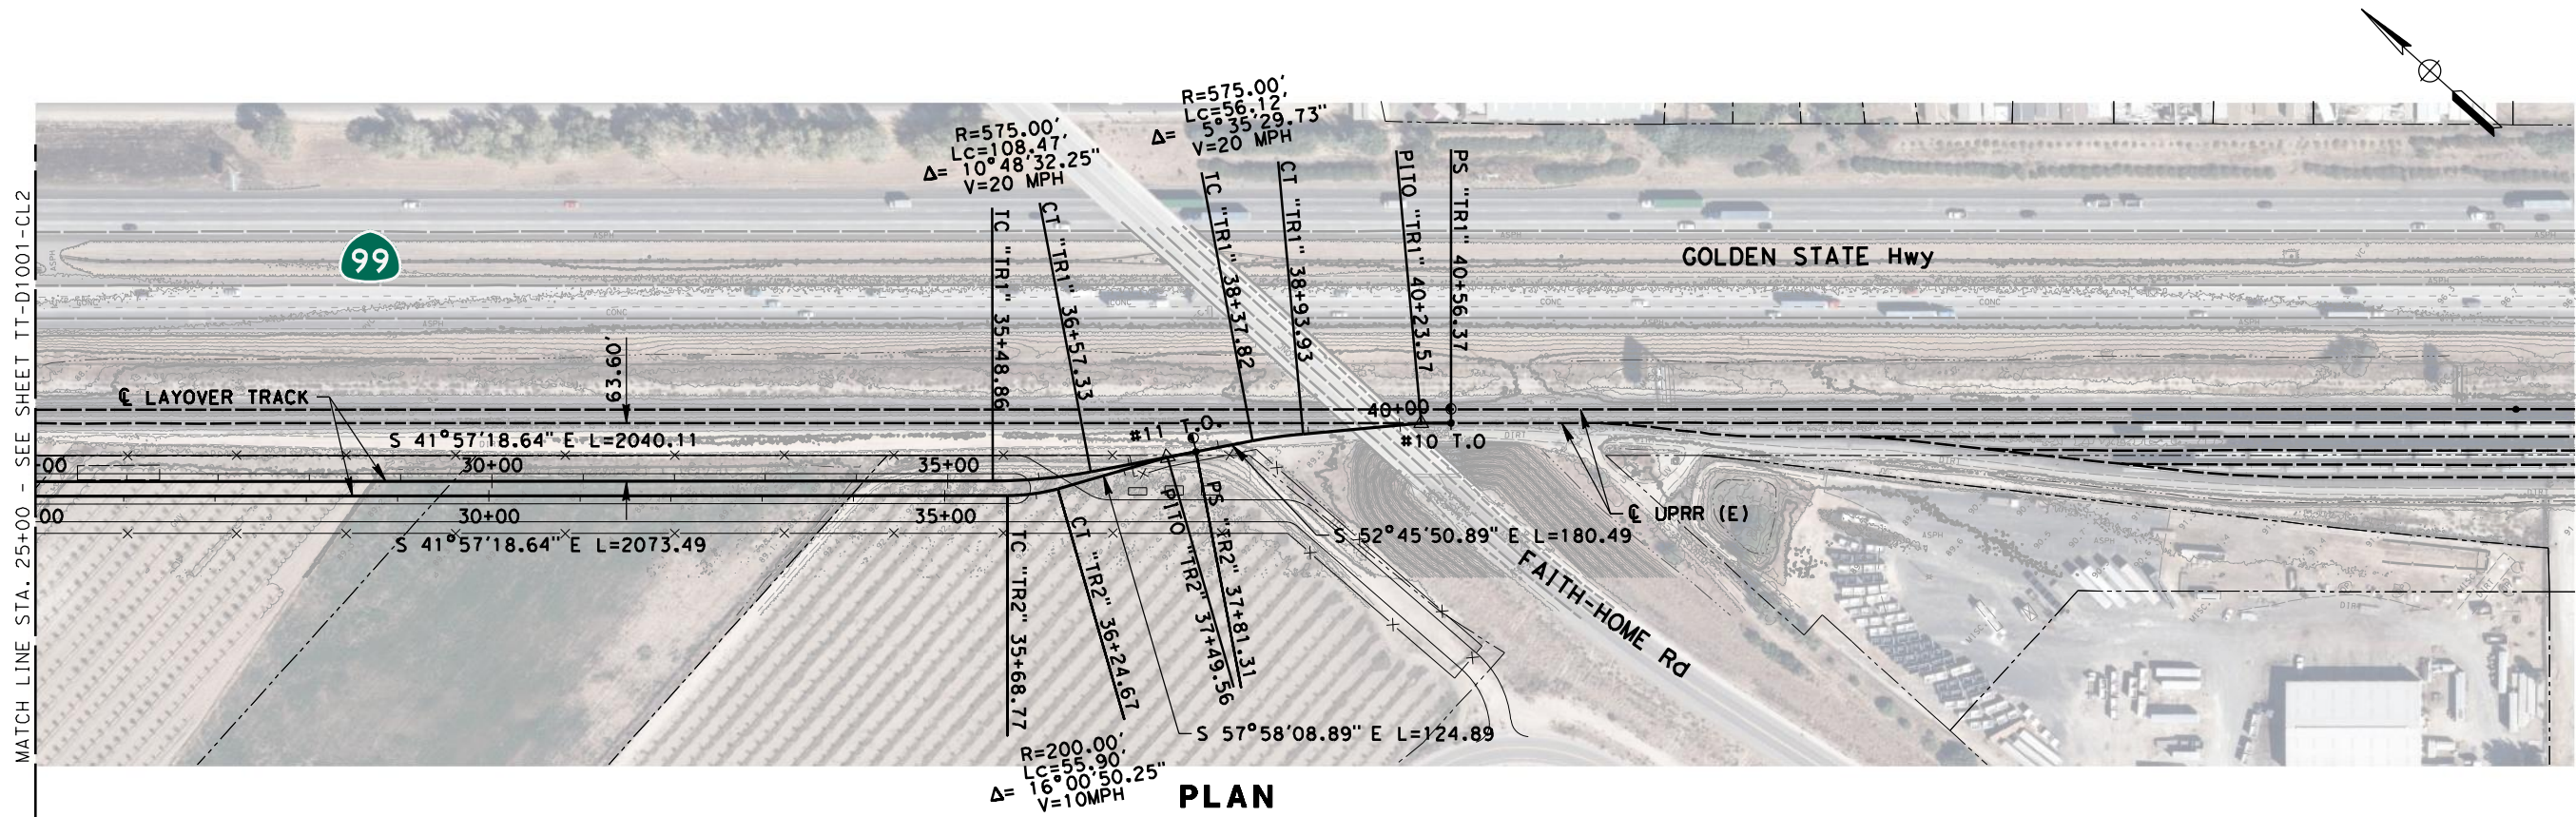

NOT FOR CONSTRUCTION

REV	DATE	BY	CHK	APP	DESCRIPTION

DESIGNED BY A. SHIELDS
DRAWN BY D. MOGG
CHECKED BY A. BOONE
IN CHARGE D. COWIN
DATE 02-28-2018

TRANSPORTATION
AECOM
AECOM USA, Inc. 1333 Broadway, Suite 800 Oakland, CA 94612 T 510.893.3600 F 510.874.3268
www.aecom.com



SAN JOAQUIN
REGIONAL
RAIL COMMISSION




ACE
ALTAMONT CORRIDOR EXPRESS

15% PRELIMINARY ENGINEERING

SAN JOAQUIN REGIONAL RAIL COMMISSION
ALTAMONT CORRIDOR EXPRESS
ACE forward VOLUME 1 - CERES EXTENSION
CERES LAYOVER VARIANT 2 - TRACK ALIGNMENT
PLAN AND PROFILE
STA. 25+00 TO STA. 40+56.37

ENVIRONMENTAL ALTERNATIVE CODE
DRAWING NO. TT-D1002-CL2
SCALE AS SHOWN
SHEET NO. 136 OF 331

2/21/2018 2:47:41 PM p:\60433262-ACE\900-Work\910-CAD\006-CIVIL\20-SHEETS\Temporary Construction Plans\LATHROP TO CERES (LC)\AJ-CV-11001-LC.dgn
moggd

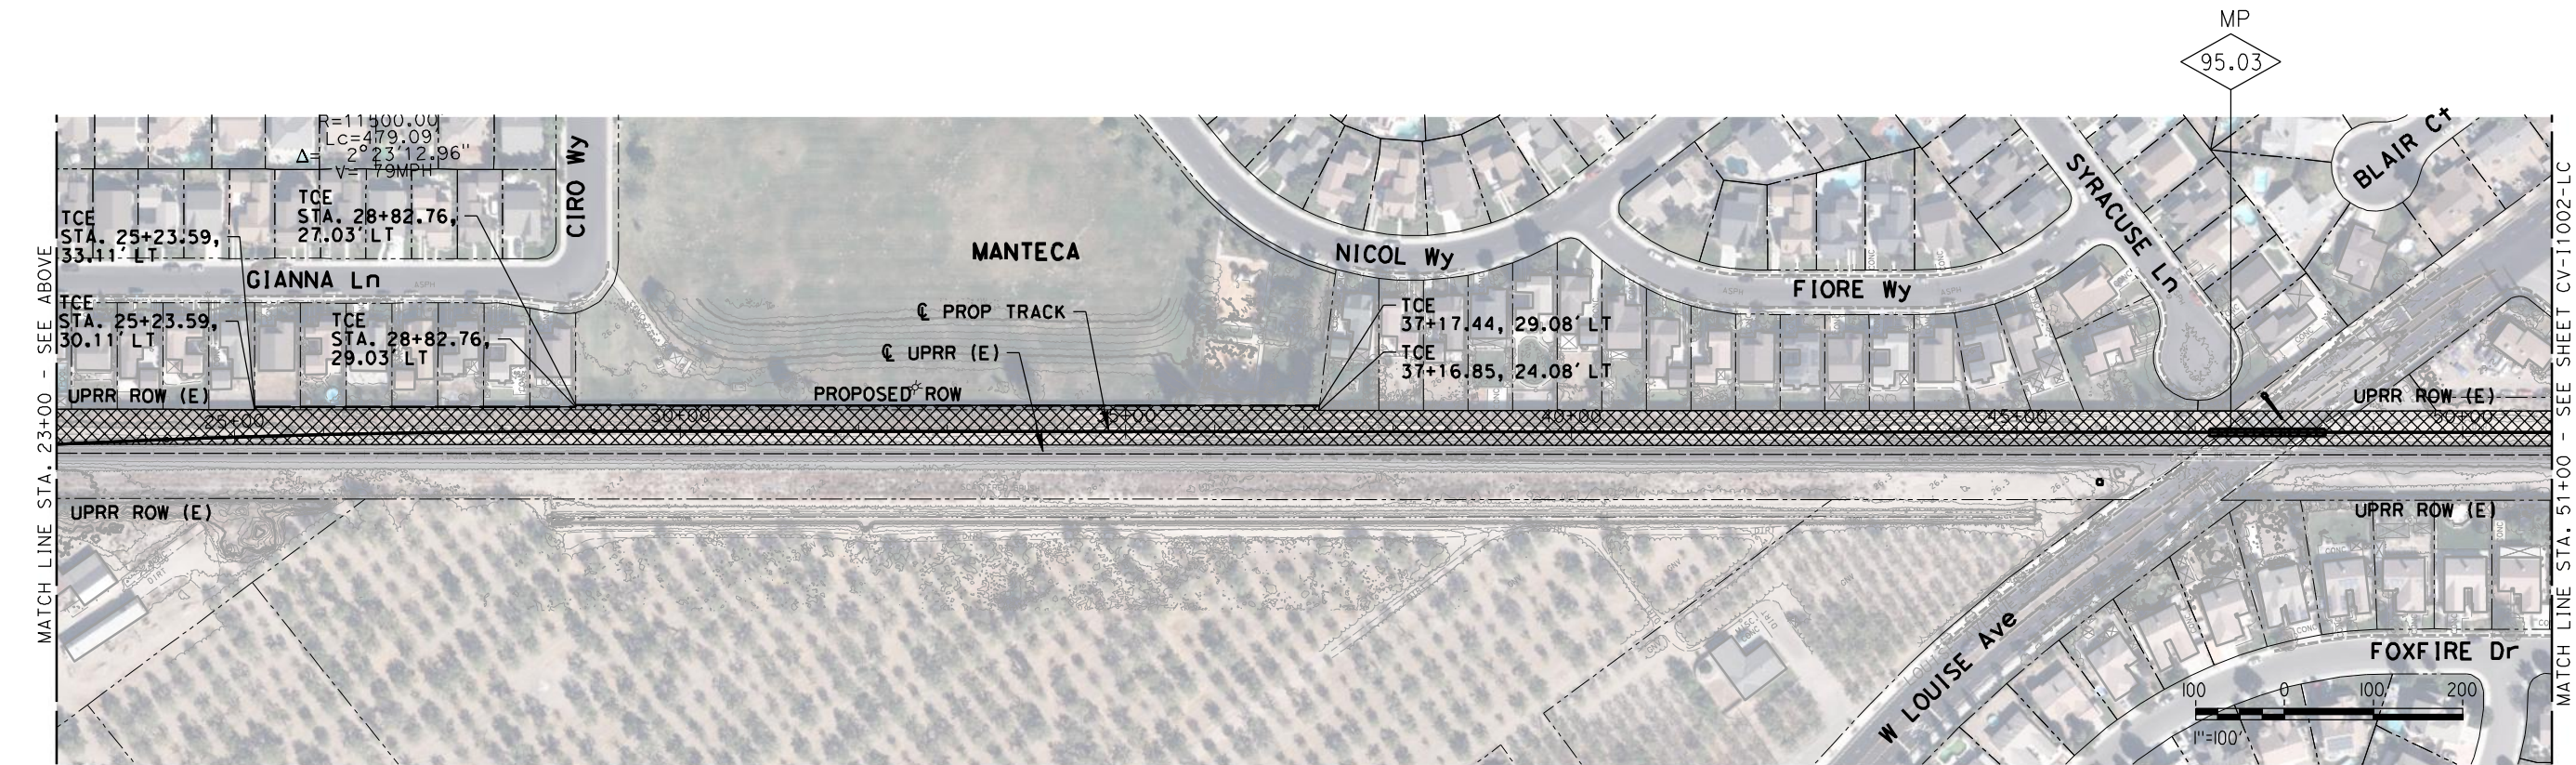

NOT FOR CONSTRUCTION



AUTHORIZED CONSTRUCTION/STAGING AREA. USE OF ANY ADDITIONAL AREA WILL NEED TO BE APPROVED BY THE PROPERTY OWNER.

REV	DATE	BY	CHK	APP	DESCRIPTION

DESIGNED BY
A. SHIELDS
DRAWN BY
D. MOGG
CHECKED BY
J. MAHER
IN CHARGE
D. COWIN
DATE
02-28-2018

TRANSPORTATION
AECOM
AECOM USA, Inc.
1333 Broadway, Suite 800
Oakland, CA 94612
T 510.893.3600 F 510.874.3268
www.aecom.com



SAN JOAQUIN
REGIONAL
RAIL COMMISSION





ACE
ALTAMONT CORRIDOR EXPRESS

15% PRELIMINARY ENGINEERING

SAN JOAQUIN REGIONAL RAIL COMMISSION
ALTAMONT CORRIDOR EXPRESS
ACE *forward* VOLUME 1 - CERES EXTENSION
LATHROP TO CERES - TRACK ALIGNMENT
TEMPORARY CONSTRUCTION EASEMENT PLAN
STA. 20+00 TO STA. 51+00

ENVIRONMENTAL ALTERNATIVE CODE
DRAWING NO.
CV-11001-LC
SCALE
AS SHOWN
SHEET NO.
137 OF 331

2/20/2018 11:04:39 Amp:\60433262-ACE\900-Work\910-CAD\006-CIVIL\20-SHEETS\Temporary Construction Plans\LATHROP TO CERES (LC)\AJ-CV-11002-LC.dgn
moggd

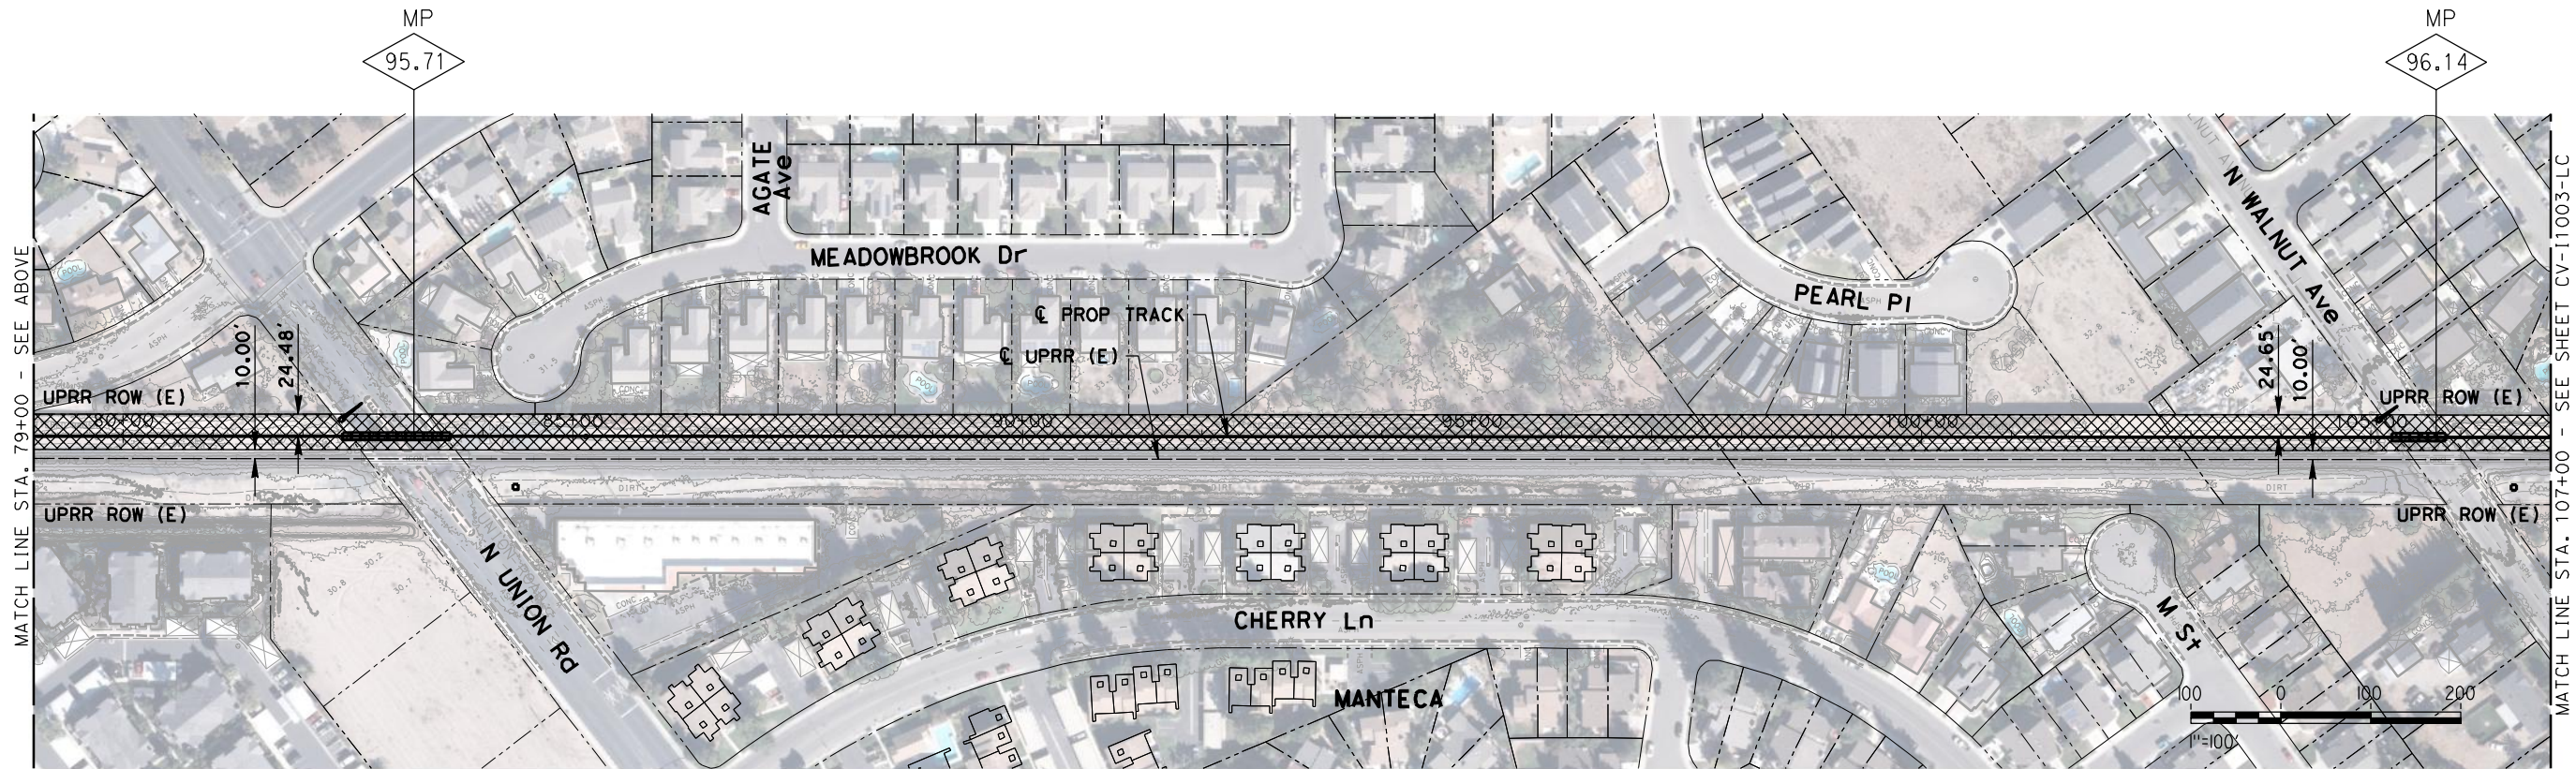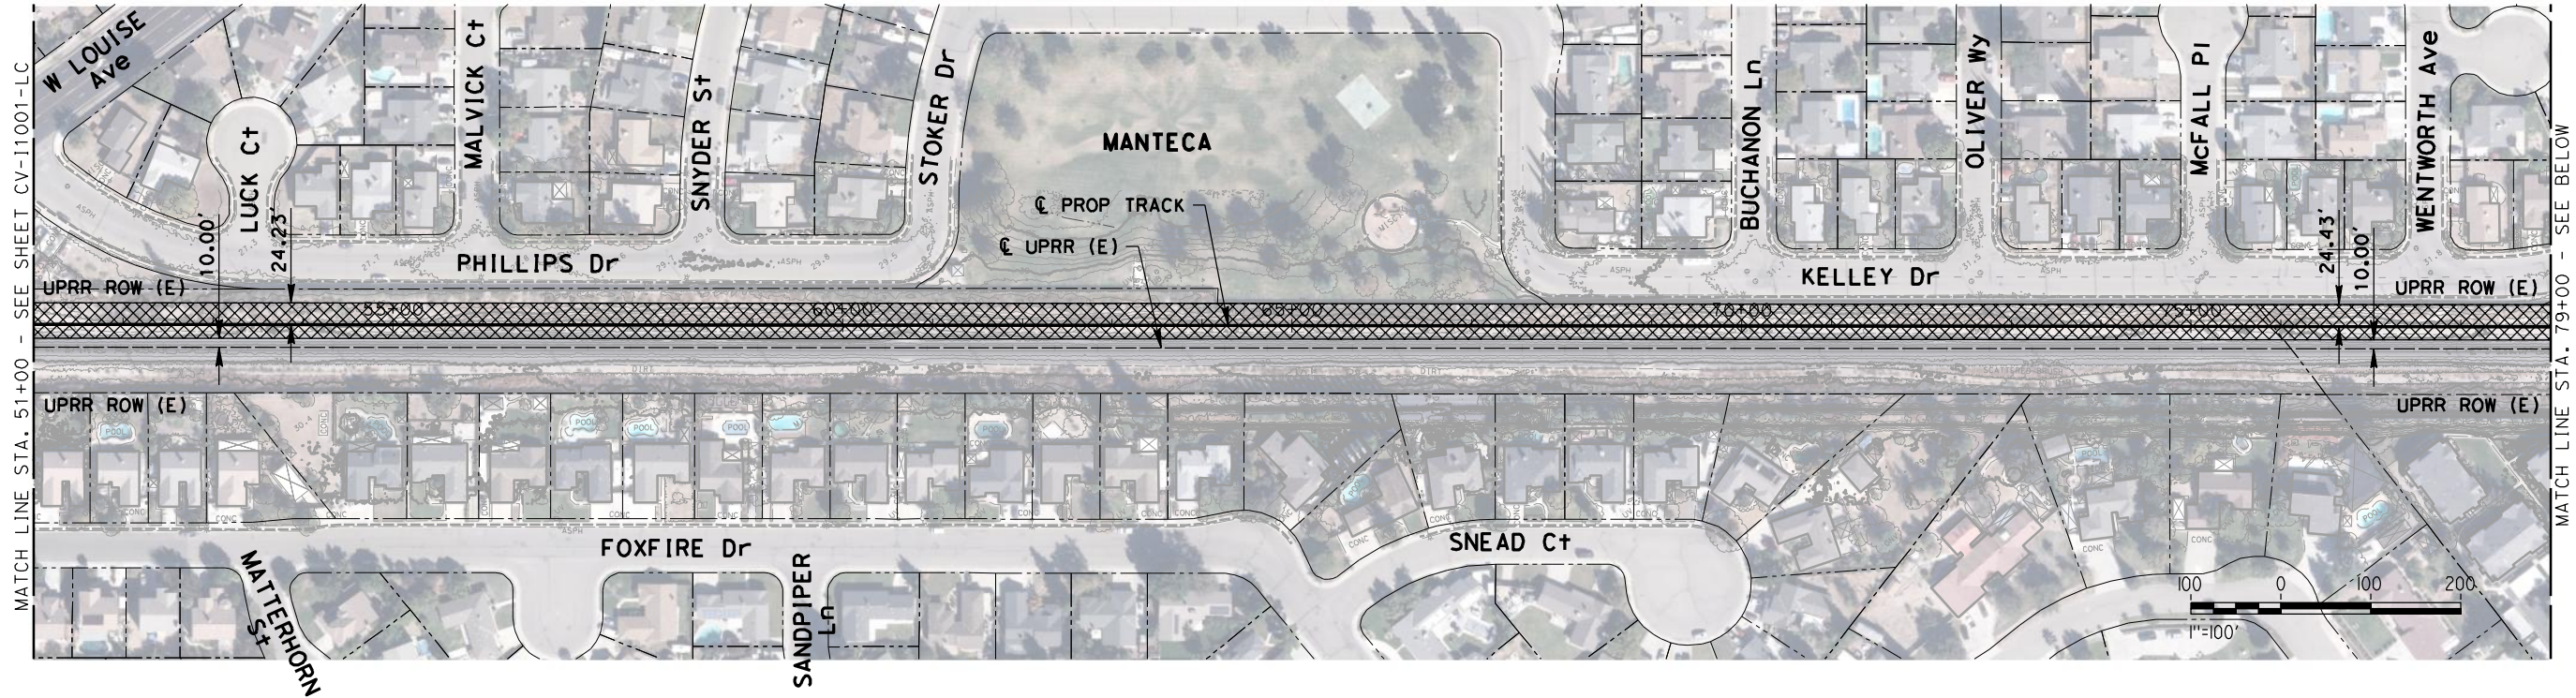

NOT FOR CONSTRUCTION



AUTHORIZED CONSTRUCTION/STAGING AREA. USE OF ANY ADDITIONAL AREA WILL NEED TO BE APPROVED BY THE PROPERTY OWNER.

REV	DATE	BY	CHK	APP	DESCRIPTION

DESIGNED BY
A. SHIELDS
DRAWN BY
D. MOGG
CHECKED BY
J. MAHER
IN CHARGE
D. COWIN
DATE
02-28-2018

TRANSPORTATION
AECOM
AECOM USA, Inc.
1333 Broadway, Suite 800
Oakland, CA 94612
T 510.893.3600 F 510.874.3268
www.aecom.com



SAN JOAQUIN
REGIONAL
RAIL COMMISSION





ALTAMONT CORRIDOR EXPRESS

15% PRELIMINARY ENGINEERING

SAN JOAQUIN REGIONAL RAIL COMMISSION
ALTAMONT CORRIDOR EXPRESS
ACE *forward* VOLUME 1 - CERES EXTENSION
LATHROP TO CERES - TRACK ALIGNMENT
TEMPORARY CONSTRUCTION EASEMENT PLAN
STA. 51+00 TO STA. 107+00

ENVIRONMENTAL ALTERNATIVE CODE
DRAWING NO.
CV-11002-LC
SCALE
AS SHOWN
SHEET NO.
138 OF 331

2/20/2018 12:51:07 PMP:\60433262-ACE\900-Work\910-CAD\006-CIVIL\20-SHEETS\Temporary Construction Plans\LATHROP TO CERES (LC)\AJ-CV-11003-LC.dgn

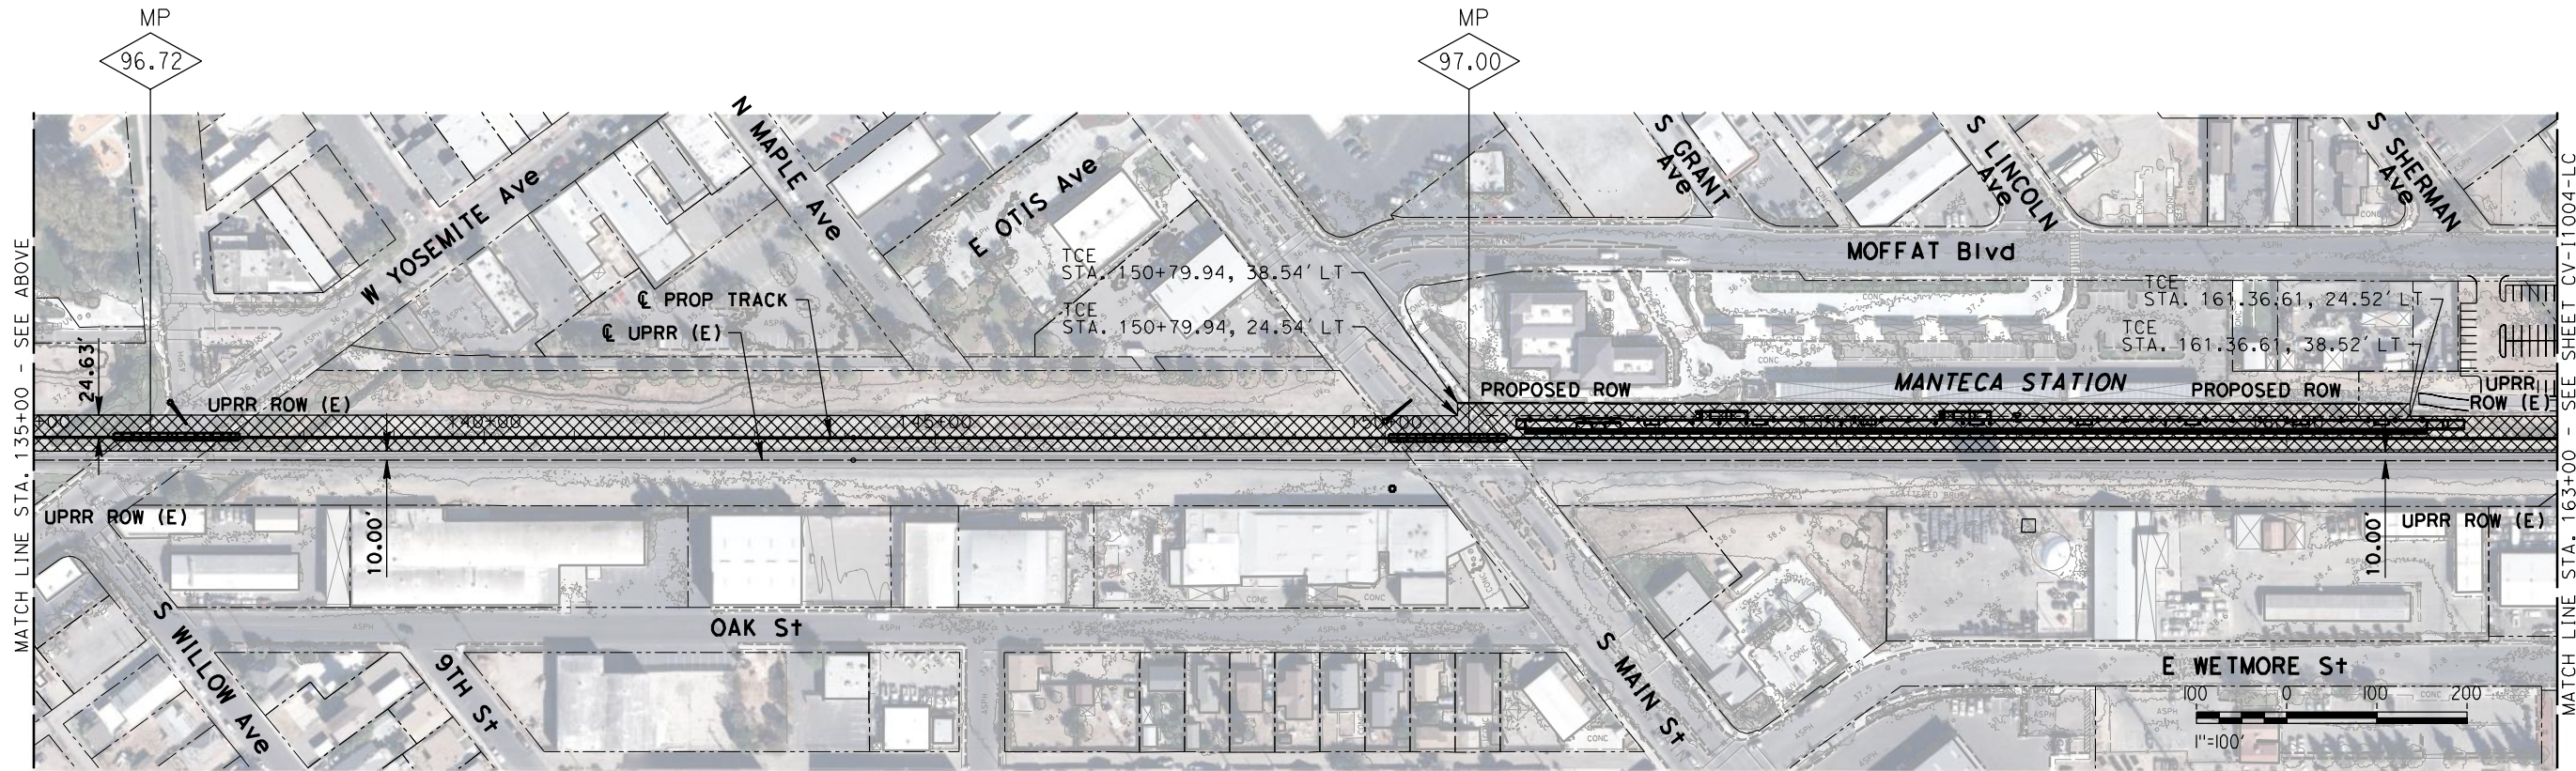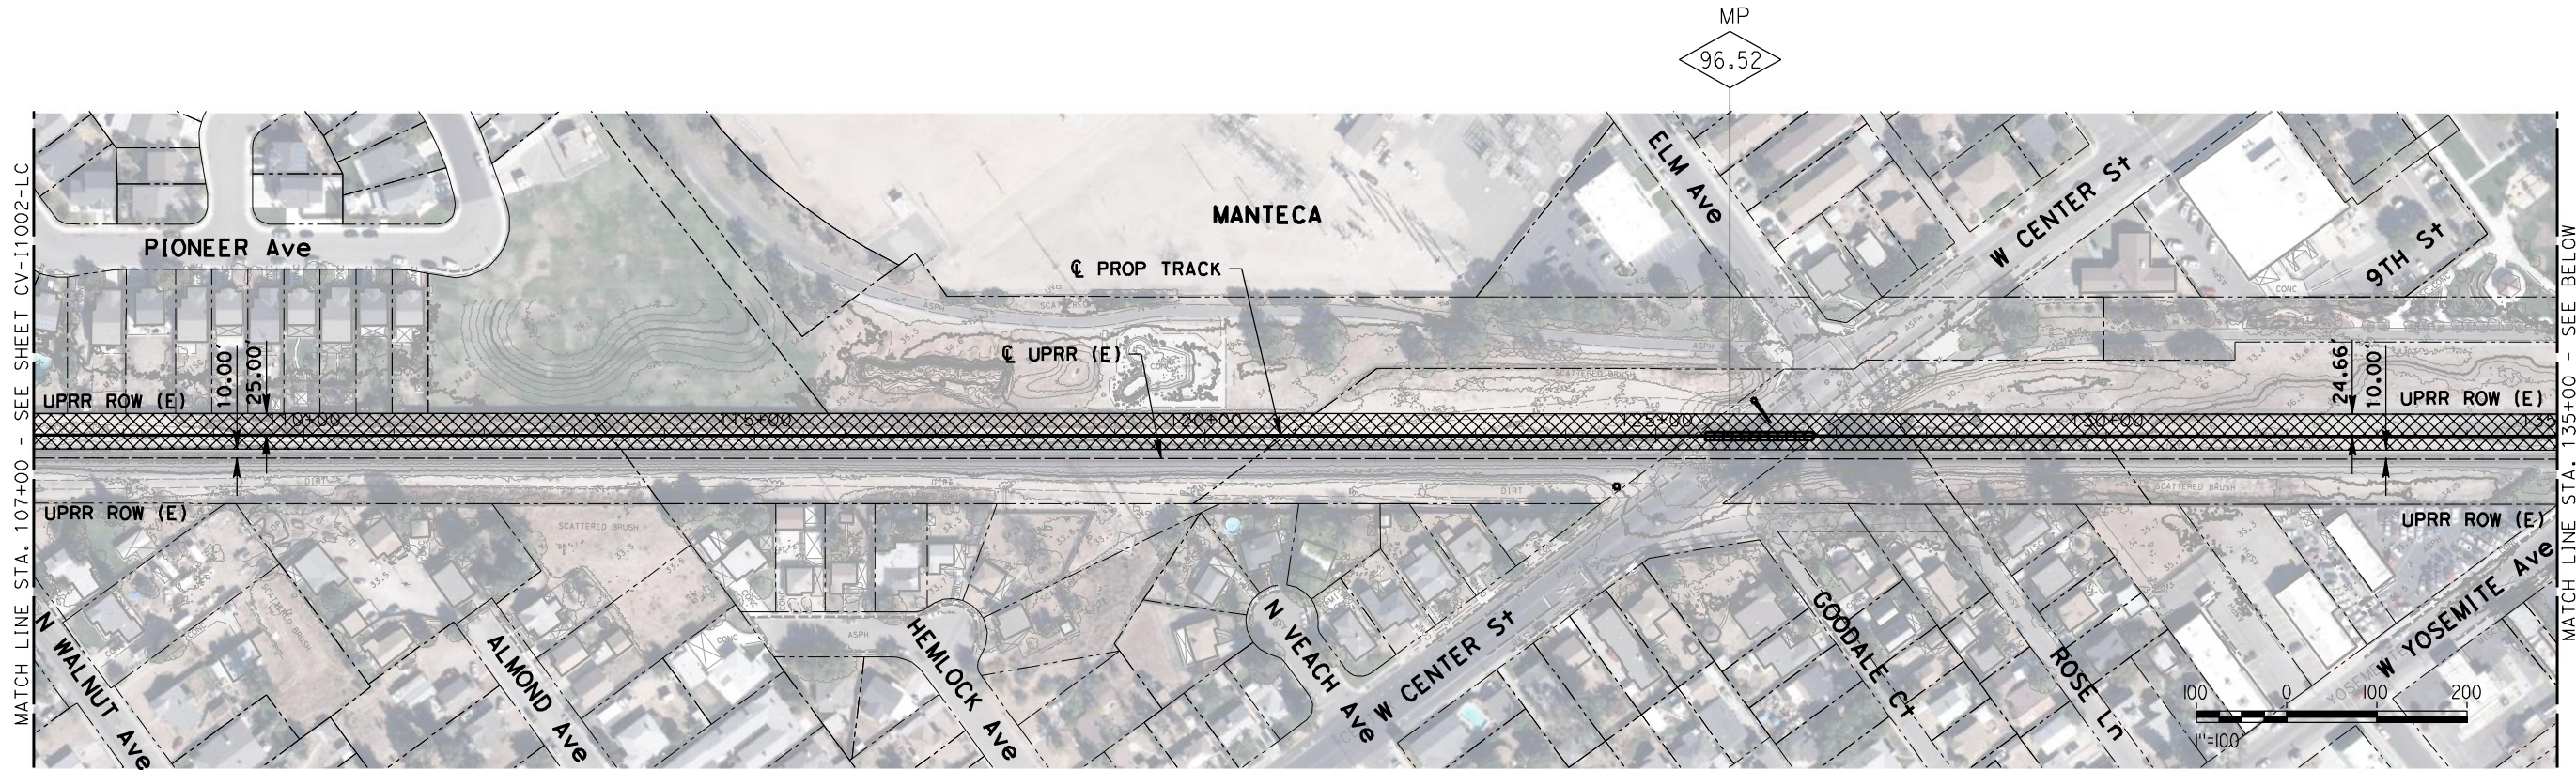

NOT FOR CONSTRUCTION

REV	DATE	BY	CHK	APP	DESCRIPTION

DESIGNED BY A. SHIELDS	TRANSPORTATION
DRAWN BY D. MOGG	AECOM
CHECKED BY J. MAHER	AECOM USA, Inc.
IN CHARGE D. COWIN	1333 Broadway, Suite 800
DATE 02-28-2018	Oakland, CA 94612
	T 510.893.3600 F 510.874.3268
	www.aecom.com






15% PRELIMINARY ENGINEERING

SAN JOAQUIN REGIONAL RAIL COMMISSION
ALTAMONT CORRIDOR EXPRESS
ACE *forward* VOLUME 1 - CERES EXTENSION
LATHROP TO CERES - TRACK ALIGNMENT
TEMPORARY CONSTRUCTION EASEMENT PLAN
STA. 107+00 TO STA. 163+00

ENVIRONMENTAL ALTERNATIVE CODE
DRAWING NO. CV-11003-LC
SCALE AS SHOWN
SHEET NO. 139 OF 331

2/20/2018 1:06:08 PM p:\60433262-ACE\900-Work\910-CAD\006-CIVIL\20-SHEETS\Temporary Construction Plans\LATHROP TO CERES (LC)\AJ-CV-11004-LC.dgn
moggd

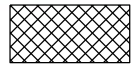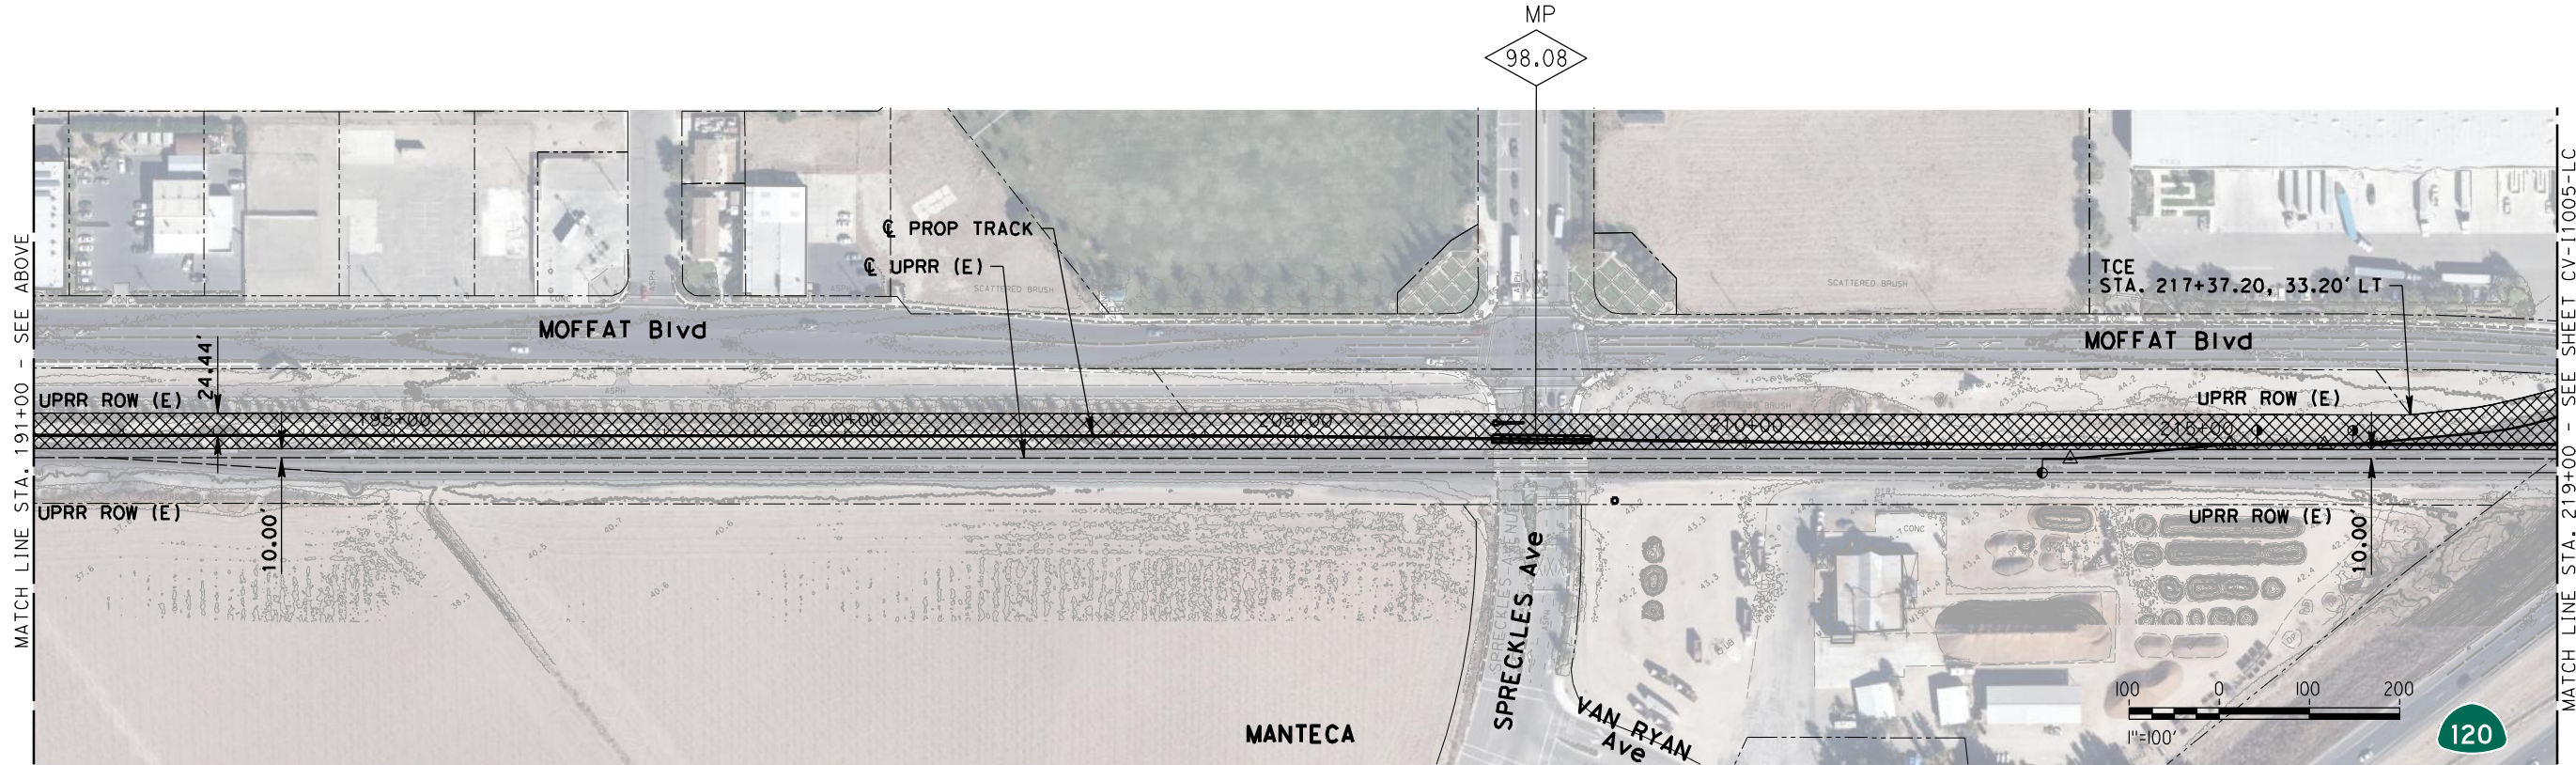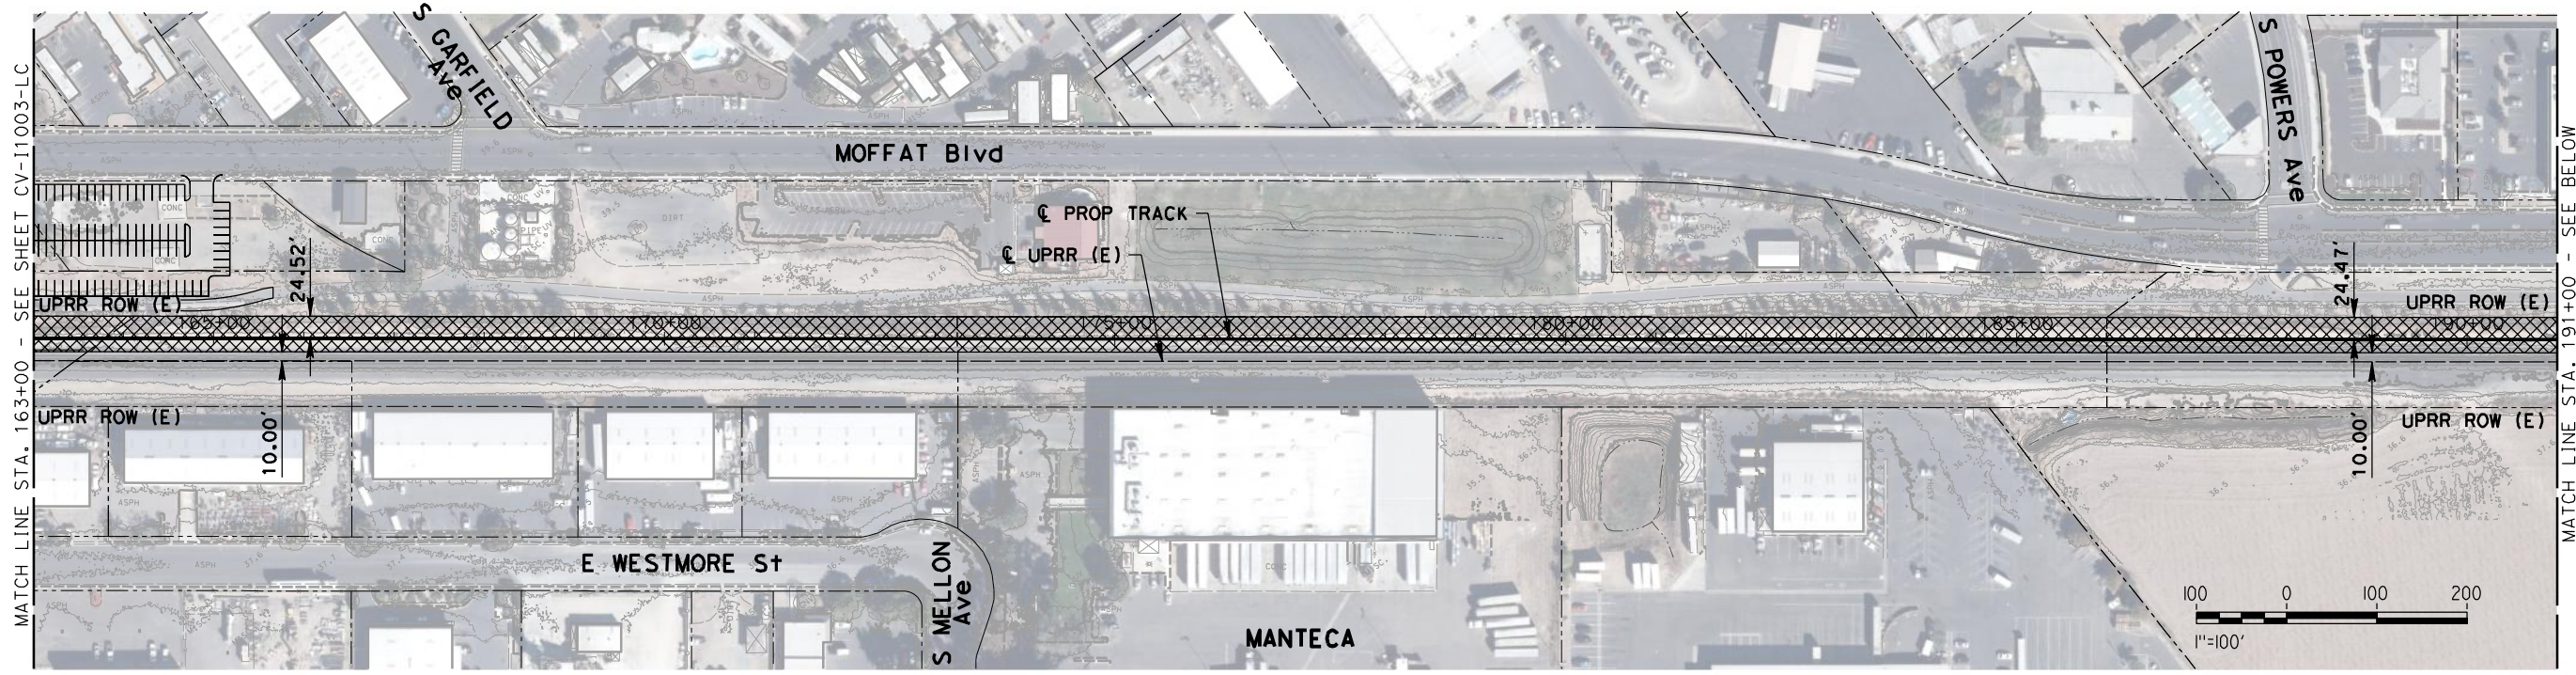

AUTHORIZED CONSTRUCTION/STAGING AREA. USE OF ANY ADDITIONAL AREA WILL NEED TO BE APPROVED BY THE PROPERTY OWNER.

NOT FOR CONSTRUCTION

REV	DATE	BY	CHK	APP	DESCRIPTION

DESIGNED BY
A. SHIELDS
DRAWN BY
D. MOGG
CHECKED BY
J. MAHER
IN CHARGE
D. COWIN
DATE
02-28-2018

TRANSPORTATION
AECOM
AECOM USA, Inc.
1333 Broadway, Suite 800
Oakland, CA 94612
T 510.893.3600 F 510.874.3268
www.aecom.com



SAN JOAQUIN
REGIONAL
RAIL COMMISSION





ACE
ALTAMONT CORRIDOR EXPRESS


15% PRELIMINARY ENGINEERING

SAN JOAQUIN REGIONAL RAIL COMMISSION
ALTAMONT CORRIDOR EXPRESS
ACE forward VOLUME 1 - CERES EXTENSION
LATHROP TO CERES - TRACK ALIGNMENT
TEMPORARY CONSTRUCTION EASEMENT PLAN
STA. 163+00 TO STA. 219+00

ENVIRONMENTAL ALTERNATIVE CODE
DRAWING NO.
CV-11004-LC
SCALE
AS SHOWN
SHEET NO.
140 OF 331

2/20/2018 2:48:54 PM p:\60433262-ACE\900-Work\910-CAD\006-CIVIL\20-SHEETS\Temporary Construction Plans\LATHROP TO CERES (LC)\AJ-CV-11005-LC.dgn

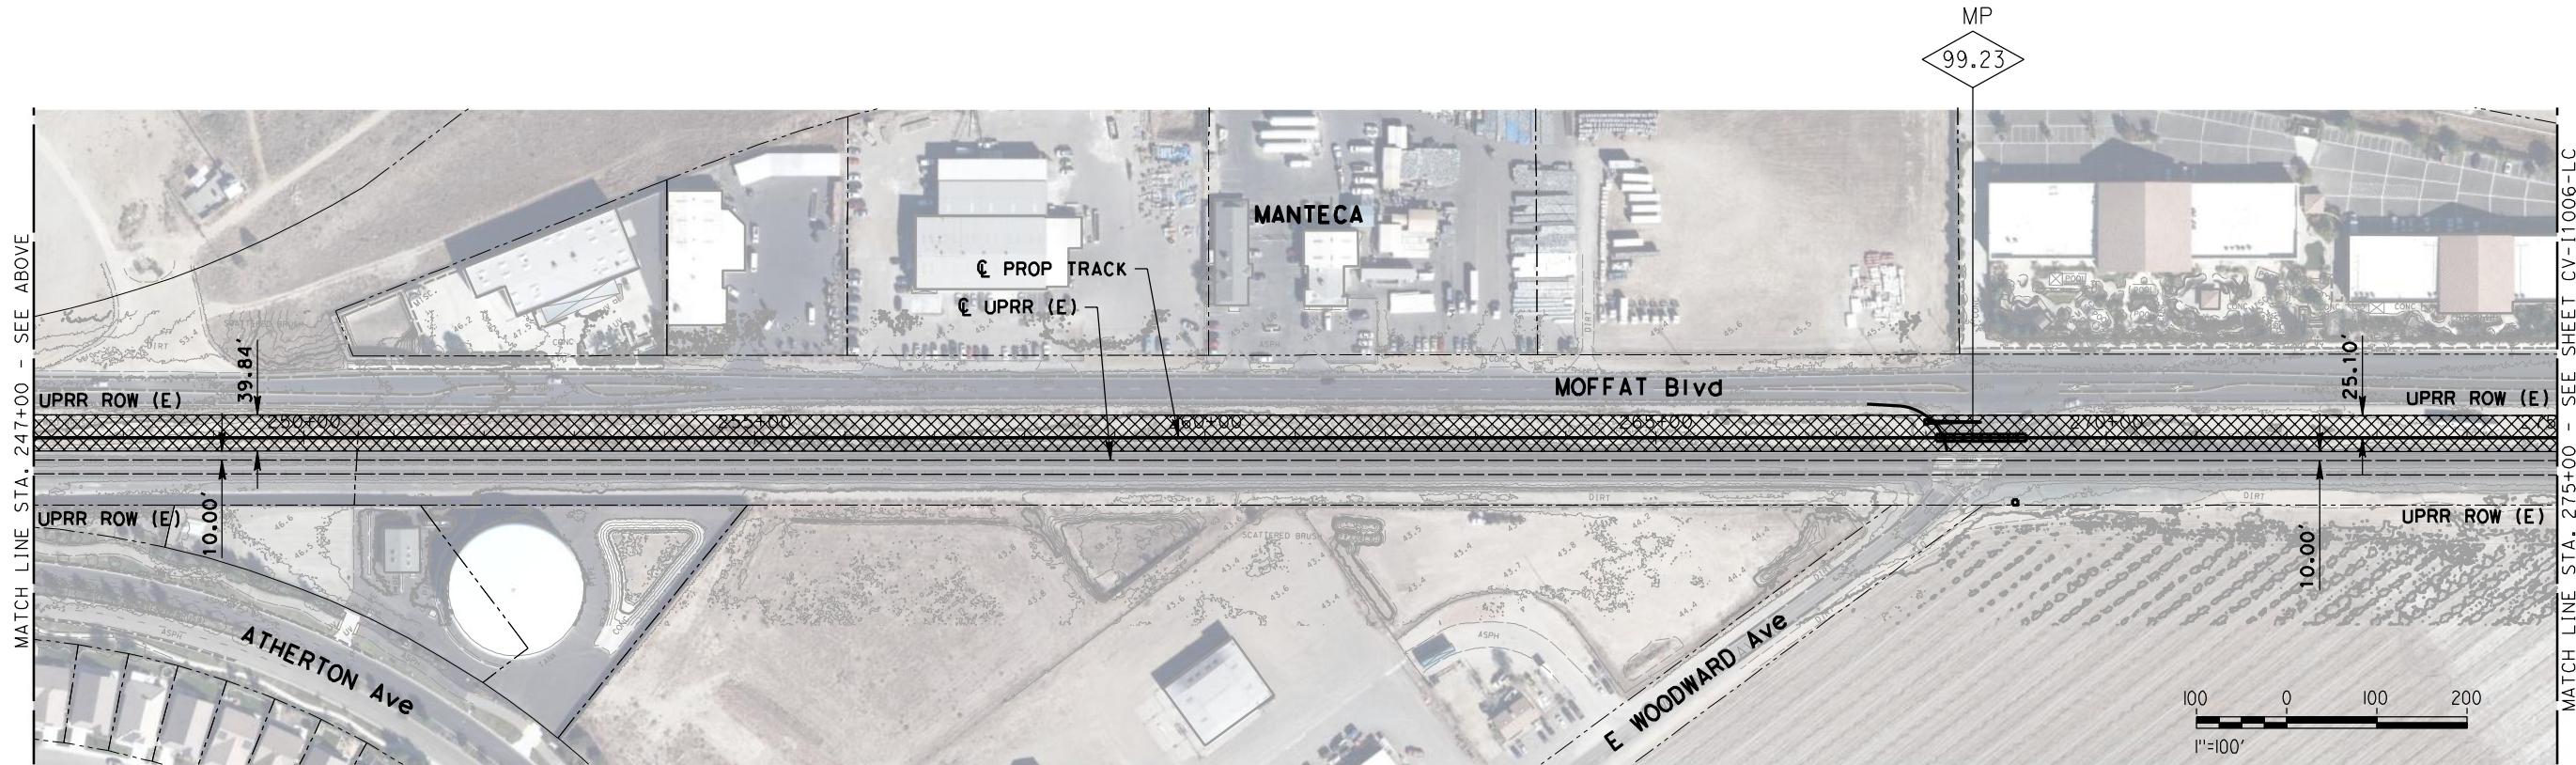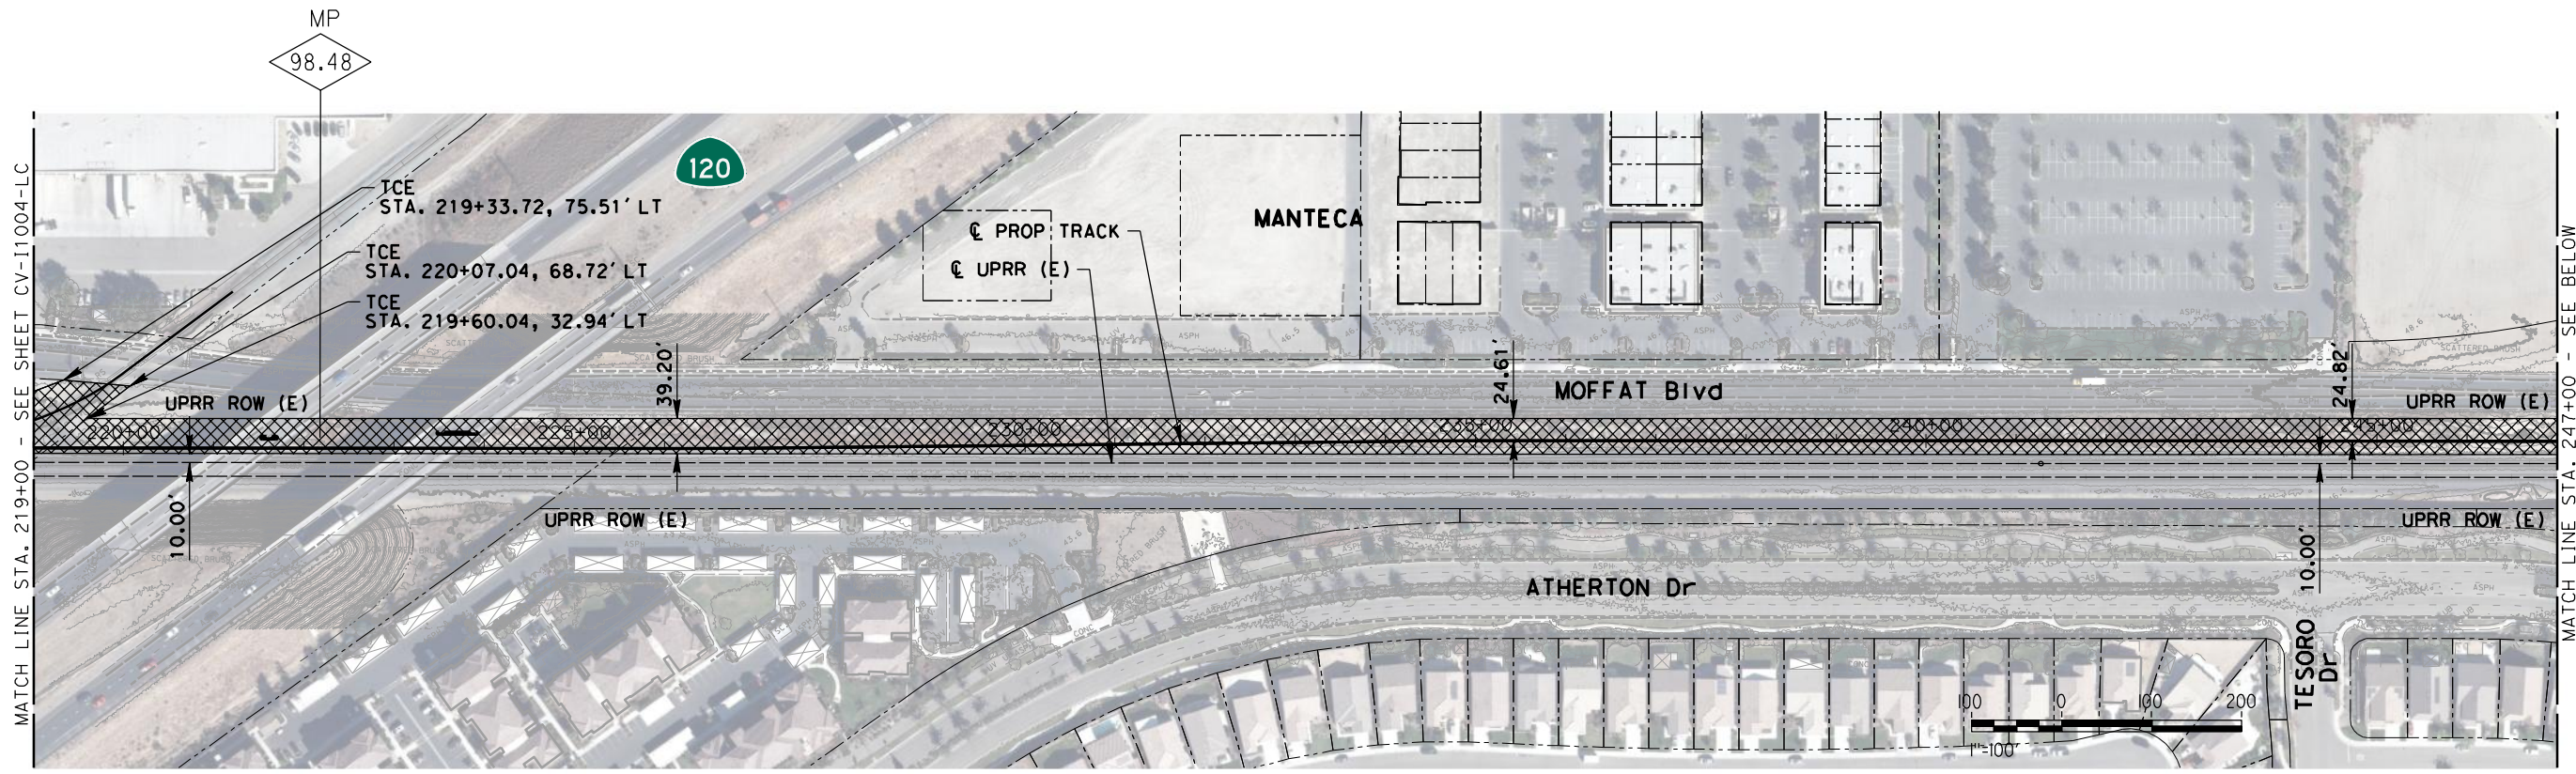

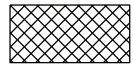 AUTHORIZED CONSTRUCTION/STAGING AREA. USE OF ANY ADDITIONAL AREA WILL NEED TO BE APPROVED BY THE PROPERTY OWNER.

NOT FOR CONSTRUCTION

REV	DATE	BY	CHK	APP	DESCRIPTION

DESIGNED BY
A. SHIELDS
DRAWN BY
D. MOGG
CHECKED BY
J. MAHER
IN CHARGE
D. COWIN
DATE
02-28-2018

TRANSPORTATION
AECOM
AECOM USA, Inc.
1333 Broadway, Suite 800
Oakland, CA 94612
T 510.893.3600 F 510.874.3268
www.aecom.com

 SAN JOAQUIN
REGIONAL
RAIL COMMISSION




 **ACE**
ALTAMONT CORRIDOR EXPRESS

15% PRELIMINARY ENGINEERING

SAN JOAQUIN REGIONAL RAIL COMMISSION
ALTAMONT CORRIDOR EXPRESS
ACE *forward* VOLUME 1 - CERES EXTENSION
LATHROP TO CERES - TRACK ALIGNMENT
TEMPORARY CONSTRUCTION EASEMENT PLAN
STA. 219+00 TO STA. 275+00

ENVIRONMENTAL ALTERNATIVE CODE
DRAWING NO.
CV-11005-LC
SCALE
AS SHOWN
SHEET NO.
141 OF 331

2/26/2018 2:16:25 PM p:\60433262-ACE\900-Work\910-CAD\006-CIVIL\20-SHEETS\Temporary Construction Plans\LATHROP TO CERES (LC)\AJ-CV-11006-LC.dgn
moggd

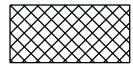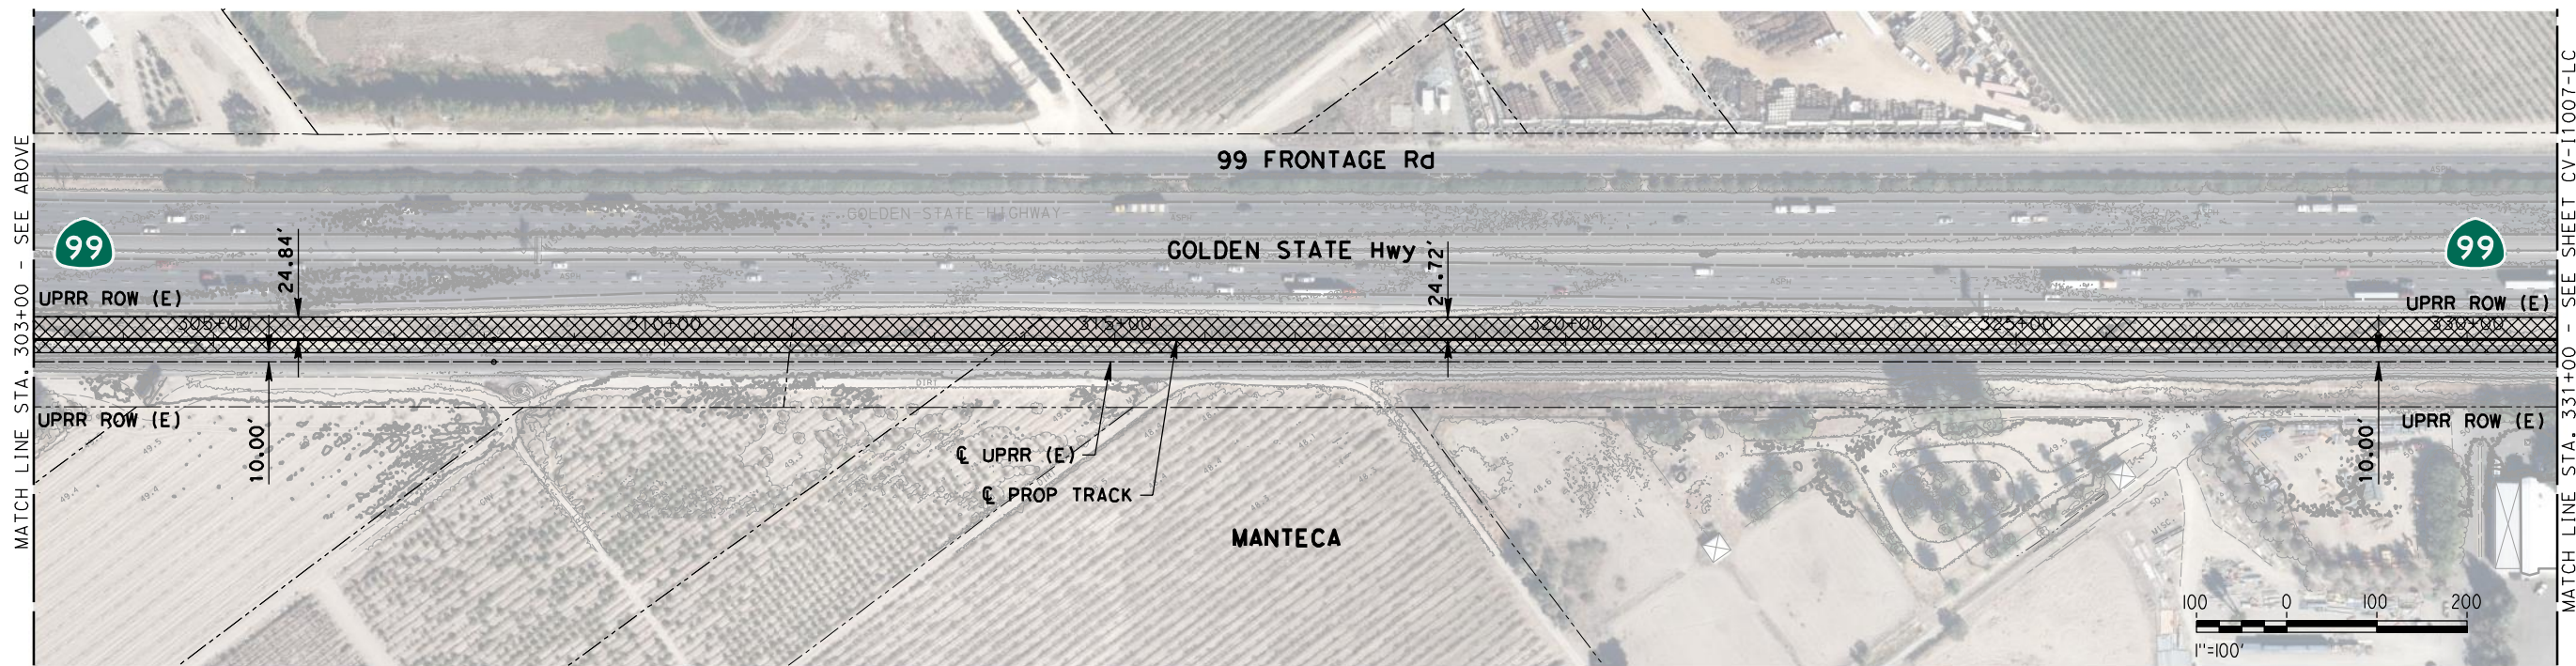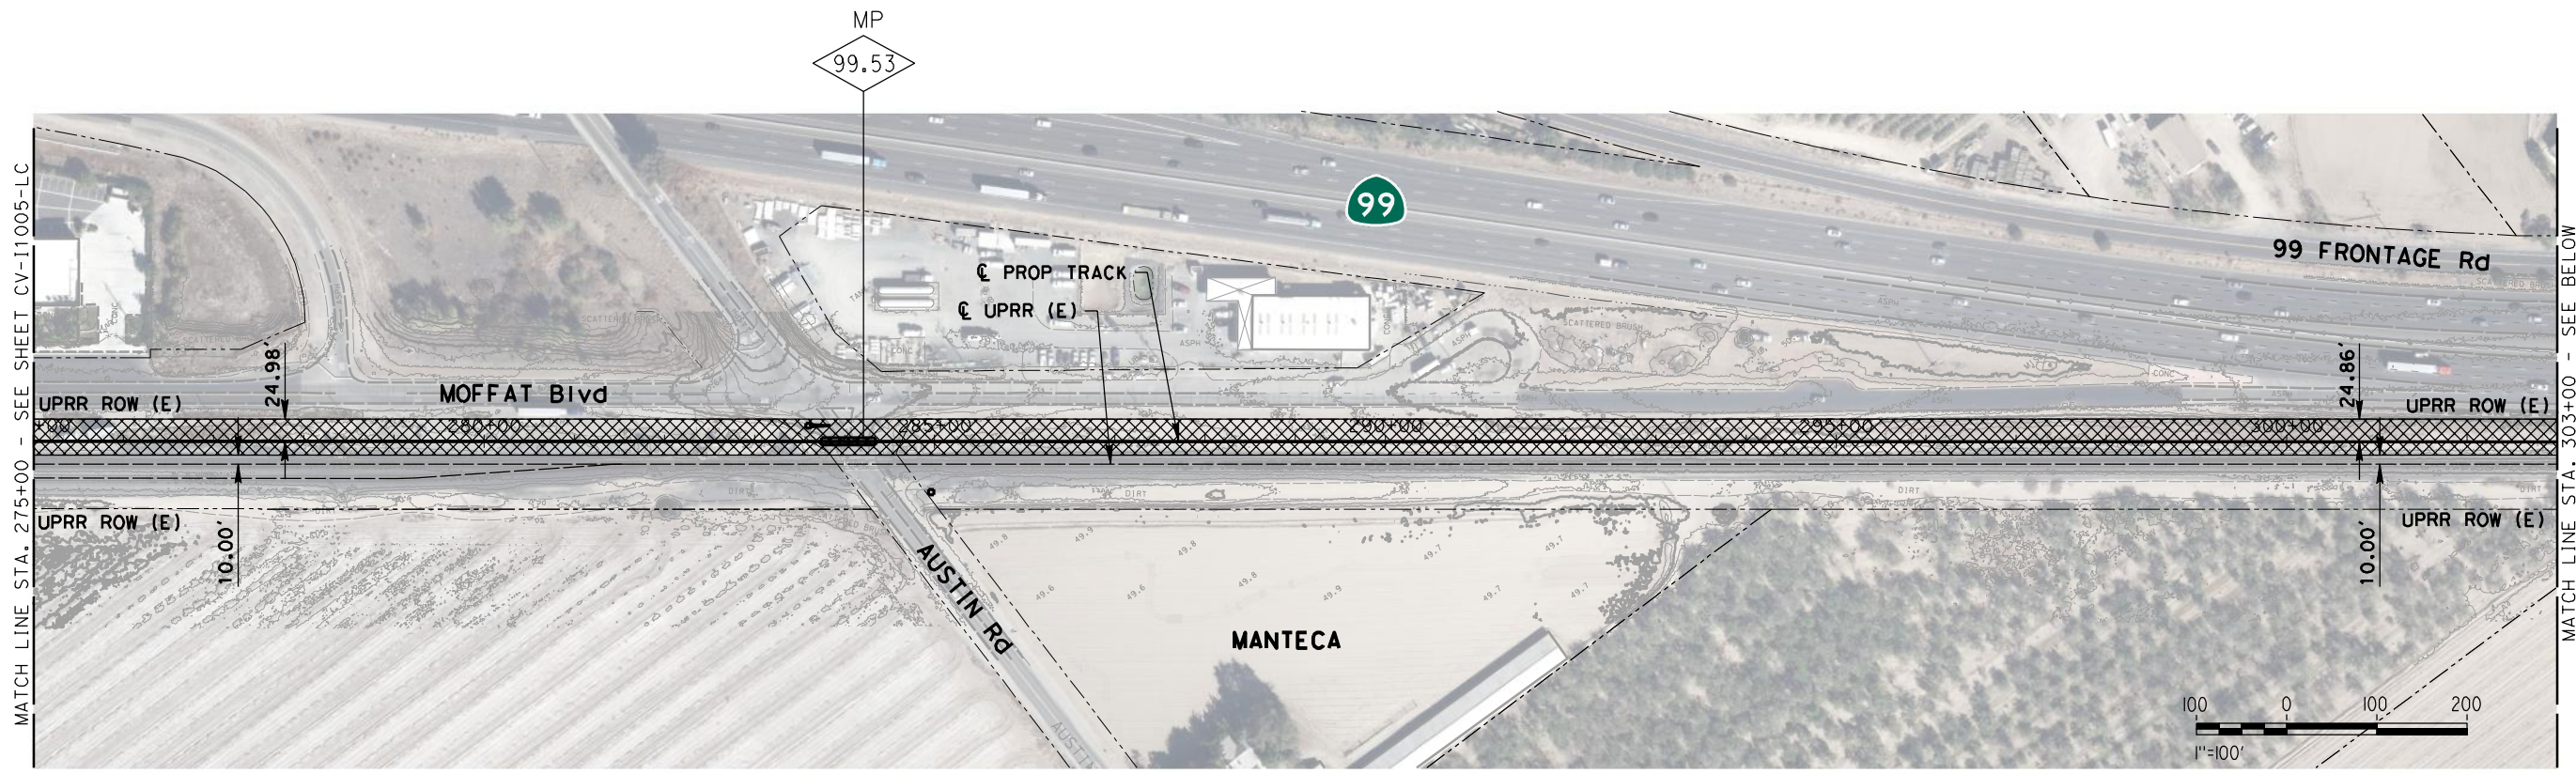

AUTHORIZED CONSTRUCTION/STAGING AREA. USE OF ANY ADDITIONAL AREA WILL NEED TO BE APPROVED BY THE PROPERTY OWNER.

NOT FOR CONSTRUCTION

REV	DATE	BY	CHK	APP	DESCRIPTION

DESIGNED BY
A. SHIELDS
DRAWN BY
D. MOGG
CHECKED BY
J. MAHER
IN CHARGE
D. COWIN
DATE
02-28-2018

TRANSPORTATION
AECOM
AECOM USA, Inc.
1333 Broadway, Suite 800
Oakland, CA 94612
T 510.893.3600 F 510.874.3268
www.aecom.com

SAN JOAQUIN
REGIONAL
RAIL COMMISSION



ACE
ALTAMONT CORRIDOR EXPRESS

15% PRELIMINARY ENGINEERING


SAN JOAQUIN REGIONAL RAIL COMMISSION
ALTAMONT CORRIDOR EXPRESS
ACE *forward* VOLUME 1 - CERES EXTENSION
LATHROP TO CERES - TRACK ALIGNMENT
TEMPORARY CONSTRUCTION EASEMENT PLAN
STA. 275+00 TO STA. 331+00

ENVIRONMENTAL ALTERNATIVE CODE
DRAWING NO.
CV-11006-LC
SCALE
AS SHOWN
SHEET NO.
142 OF 331

2/26/2018 2:18:04 PM p:\60433262-ACE\900-Work\910-CAD\006-CIVIL\20-SHEETS\Temporary Construction Plans\LATHROP TO CERES (LC)\AJ-CV-11007-LC.dgn
moggd

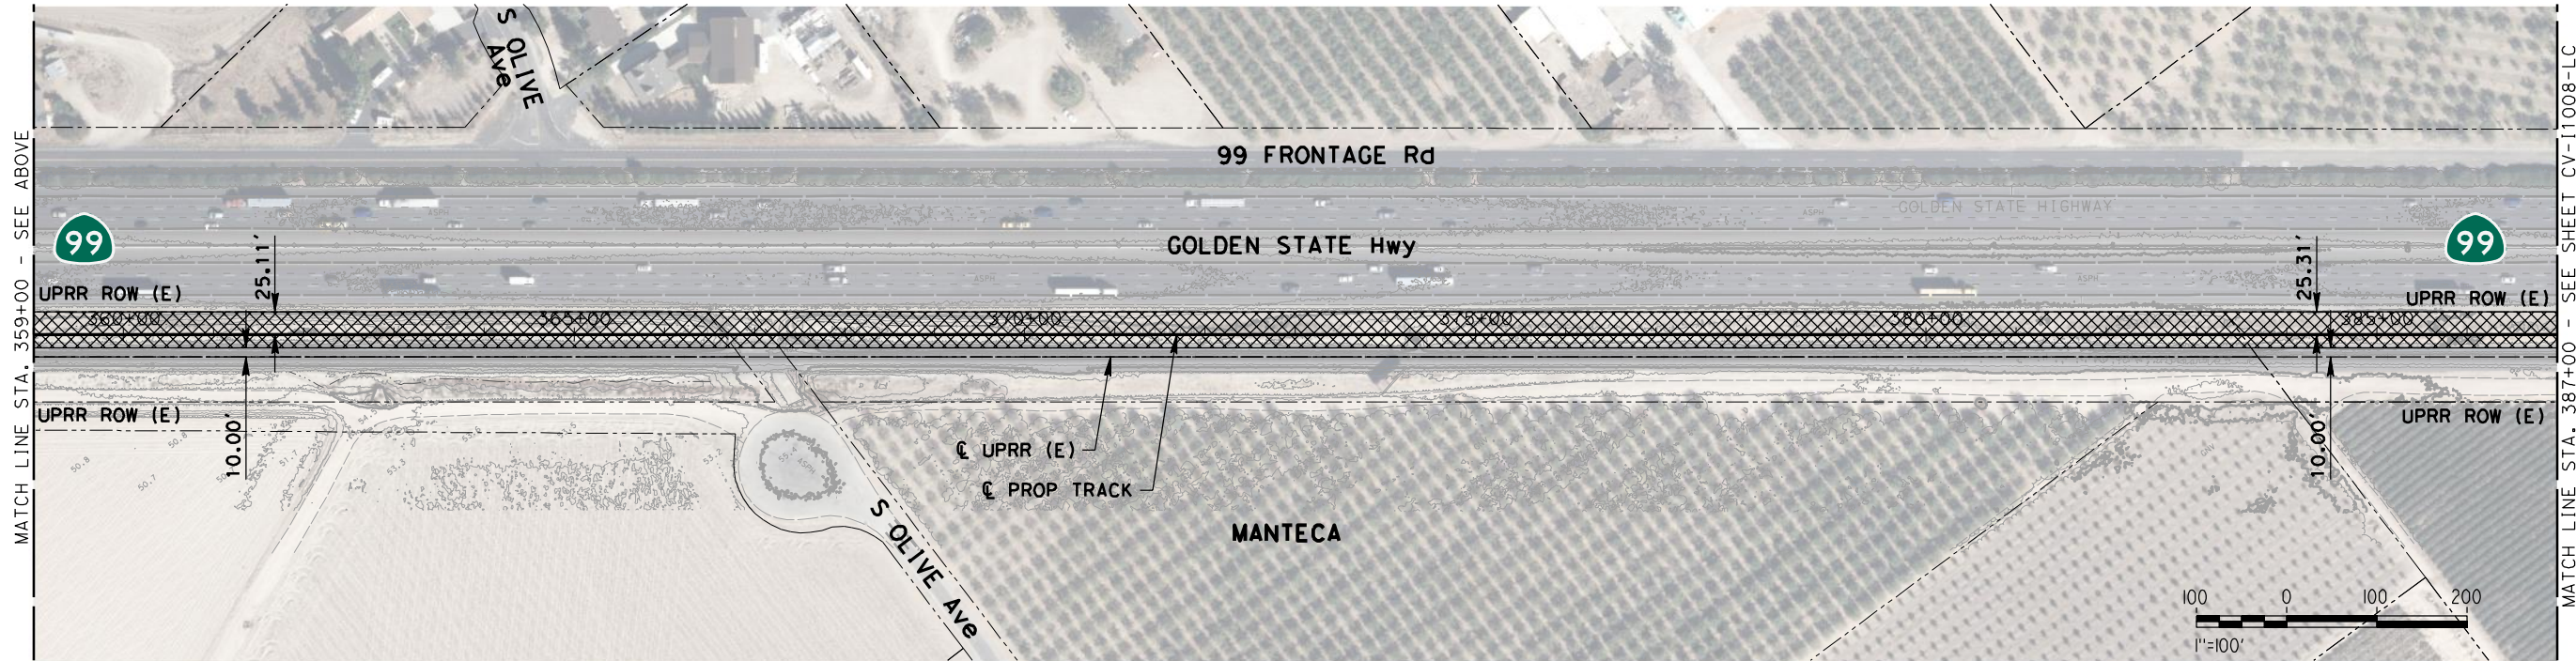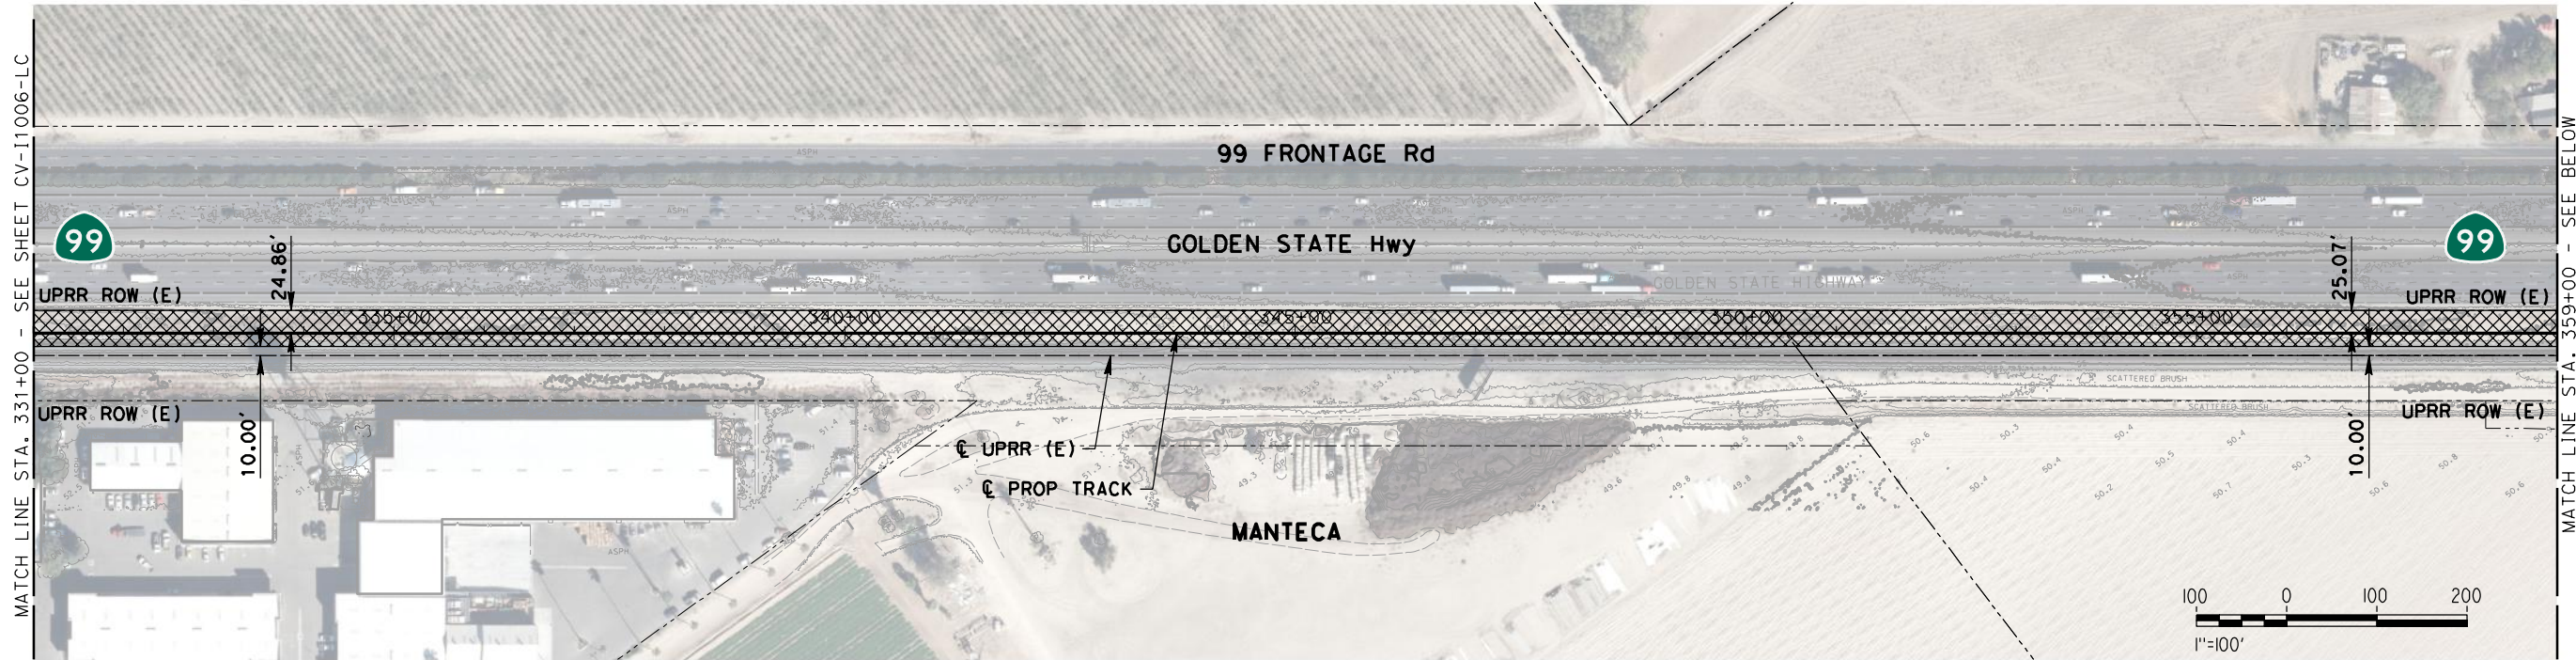

NOT FOR CONSTRUCTION

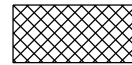

AUTHORIZED CONSTRUCTION/STAGING AREA. USE OF ANY ADDITIONAL AREA WILL NEED TO BE APPROVED BY THE PROPERTY OWNER.

REV	DATE	BY	CHK	APP	DESCRIPTION

DESIGNED BY
A. SHIELDS
DRAWN BY
D. MOGG
CHECKED BY
J. MAHER
IN CHARGE
D. COWIN
DATE
02-28-2018

TRANSPORTATION
AECOM
AECOM USA, Inc.
1333 Broadway, Suite 800
Oakland, CA 94612
T 510.893.3600 F 510.874.3268
www.aecom.com



SAN JOAQUIN
REGIONAL
RAIL COMMISSION





ACE
ALTAMONT CORRIDOR EXPRESS

15% PRELIMINARY ENGINEERING

SAN JOAQUIN REGIONAL RAIL COMMISSION
ALTAMONT CORRIDOR EXPRESS
ACE *forward* VOLUME 1 - CERES EXTENSION
LATHROP TO CERES - TRACK ALIGNMENT
TEMPORARY CONSTRUCTION EASEMENT PLAN
STA. 331+00 TO STA. 387+00

ENVIRONMENTAL ALTERNATIVE CODE
DRAWING NO. CV-11007-LC
SCALE AS SHOWN
SHEET NO. 143 OF 331

2/26/2018 2:20:29 PM p:\60433262-ACE\900-Work\910-CAD\006-CIVIL\20-SHEETS\Temporary Construction Plans\LATHROP TO CERES\LC\AUJ-CV-11008-LC.dgn

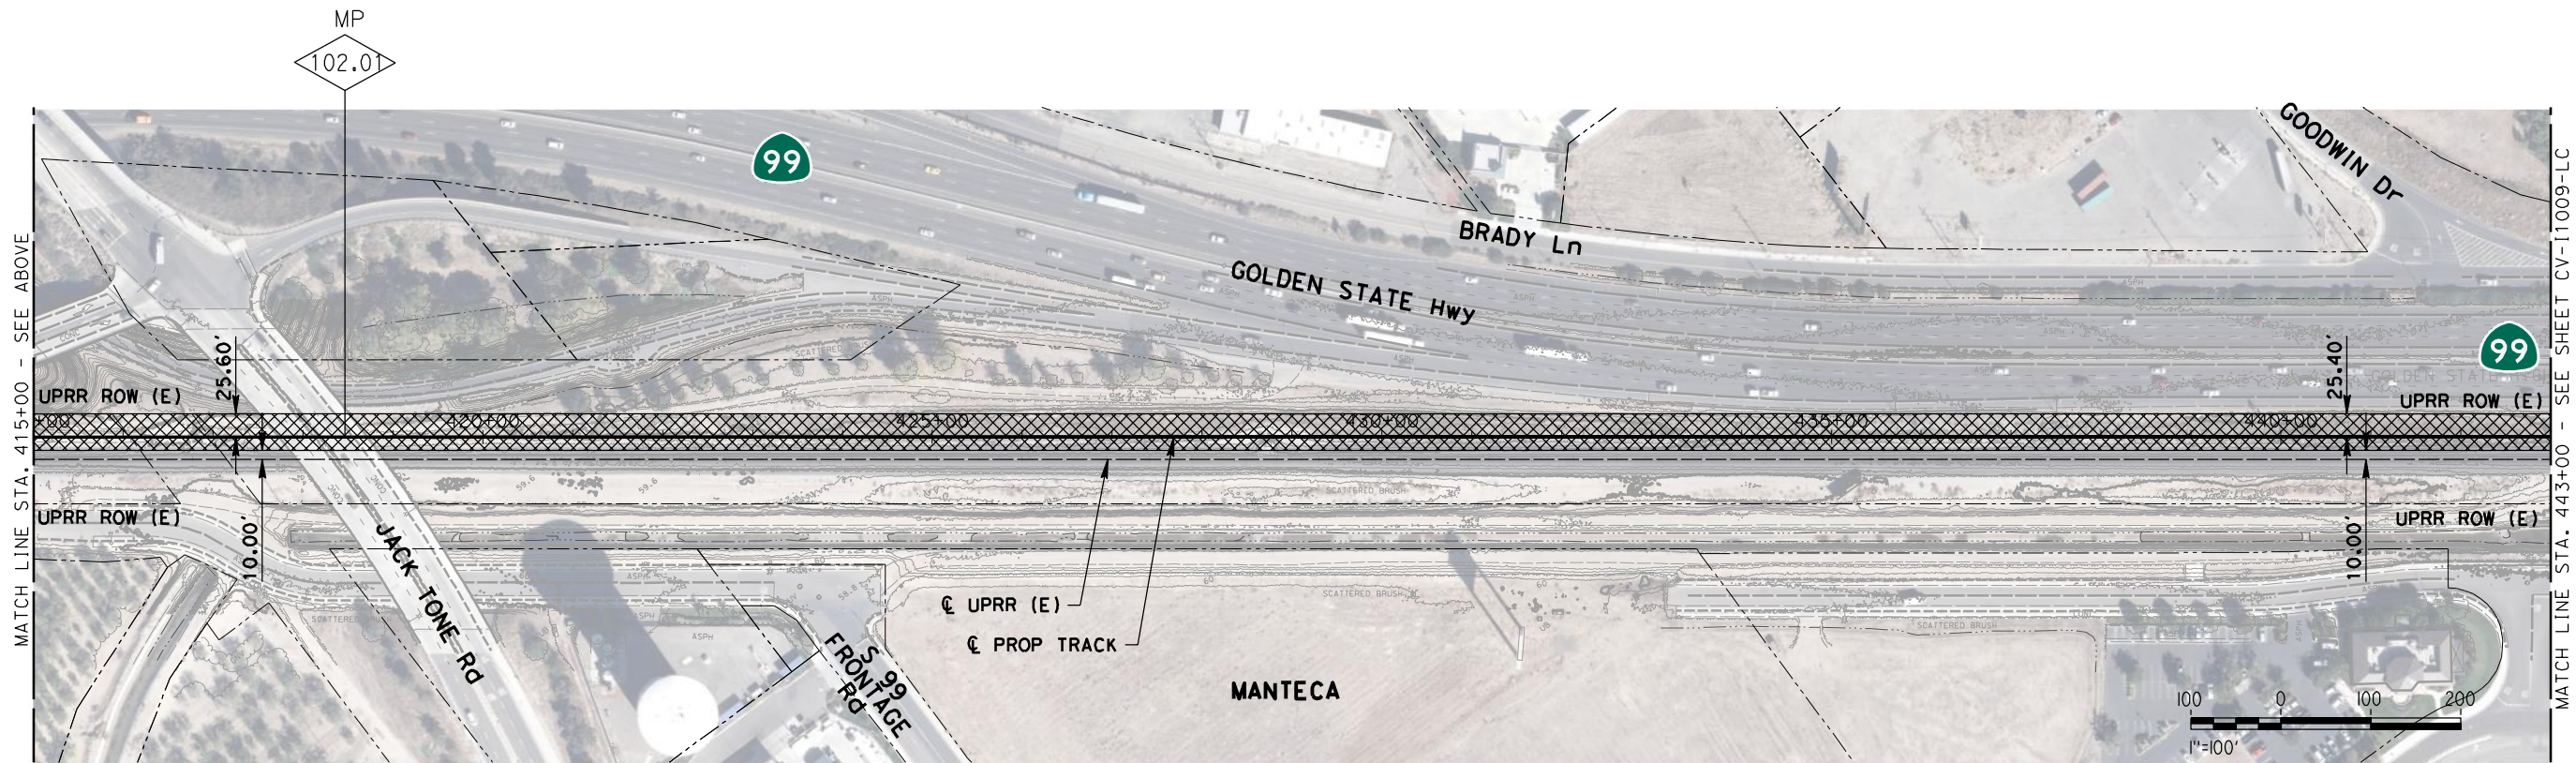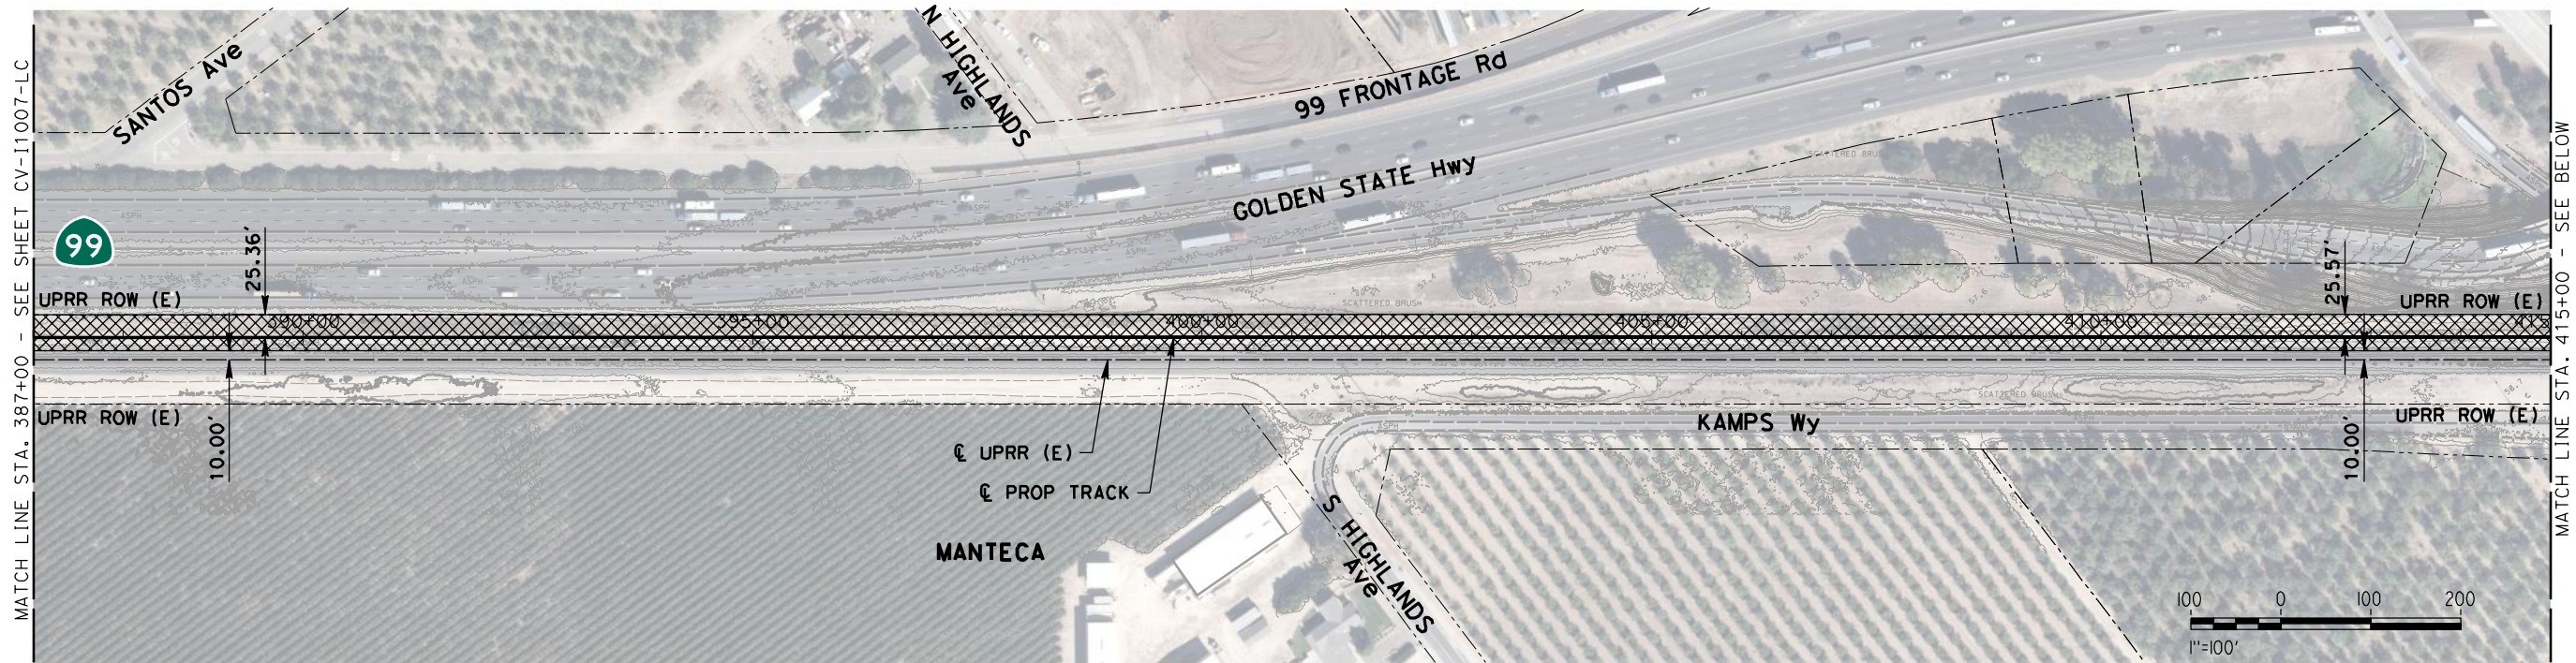

NOT FOR CONSTRUCTION



AUTHORIZED CONSTRUCTION/STAGING AREA. USE OF ANY ADDITIONAL AREA WILL NEED TO BE APPROVED BY THE PROPERTY OWNER.

REV	DATE	BY	CHK	APP	DESCRIPTION

DESIGNED BY
A. SHIELDS
DRAWN BY
D. MOGG
CHECKED BY
J. MAHER
IN CHARGE
D. COWIN
DATE
02-28-2018

TRANSPORTATION
AECOM
AECOM USA, Inc.
1333 Broadway, Suite 800
Oakland, CA 94612
T 510.893.3600 F 510.874.3268
www.aecom.com



SAN JOAQUIN
REGIONAL
RAIL COMMISSION



ACE
ALTAMONT CORRIDOR EXPRESS

15% PRELIMINARY ENGINEERING

**SAN JOAQUIN REGIONAL RAIL COMMISSION
ALTAMONT CORRIDOR EXPRESS**
ACE *forward* VOLUME 1 - CERES EXTENSION
LATHROP TO CERES - TRACK ALIGNMENT
TEMPORARY CONSTRUCTION EASEMENT PLAN
STA. 387+00 TO STA. 443+00

ENVIRONMENTAL ALTERNATIVE CODE
DRAWING NO.
CV-11008-LC
SCALE
AS SHOWN
SHEET NO.
144 OF 331